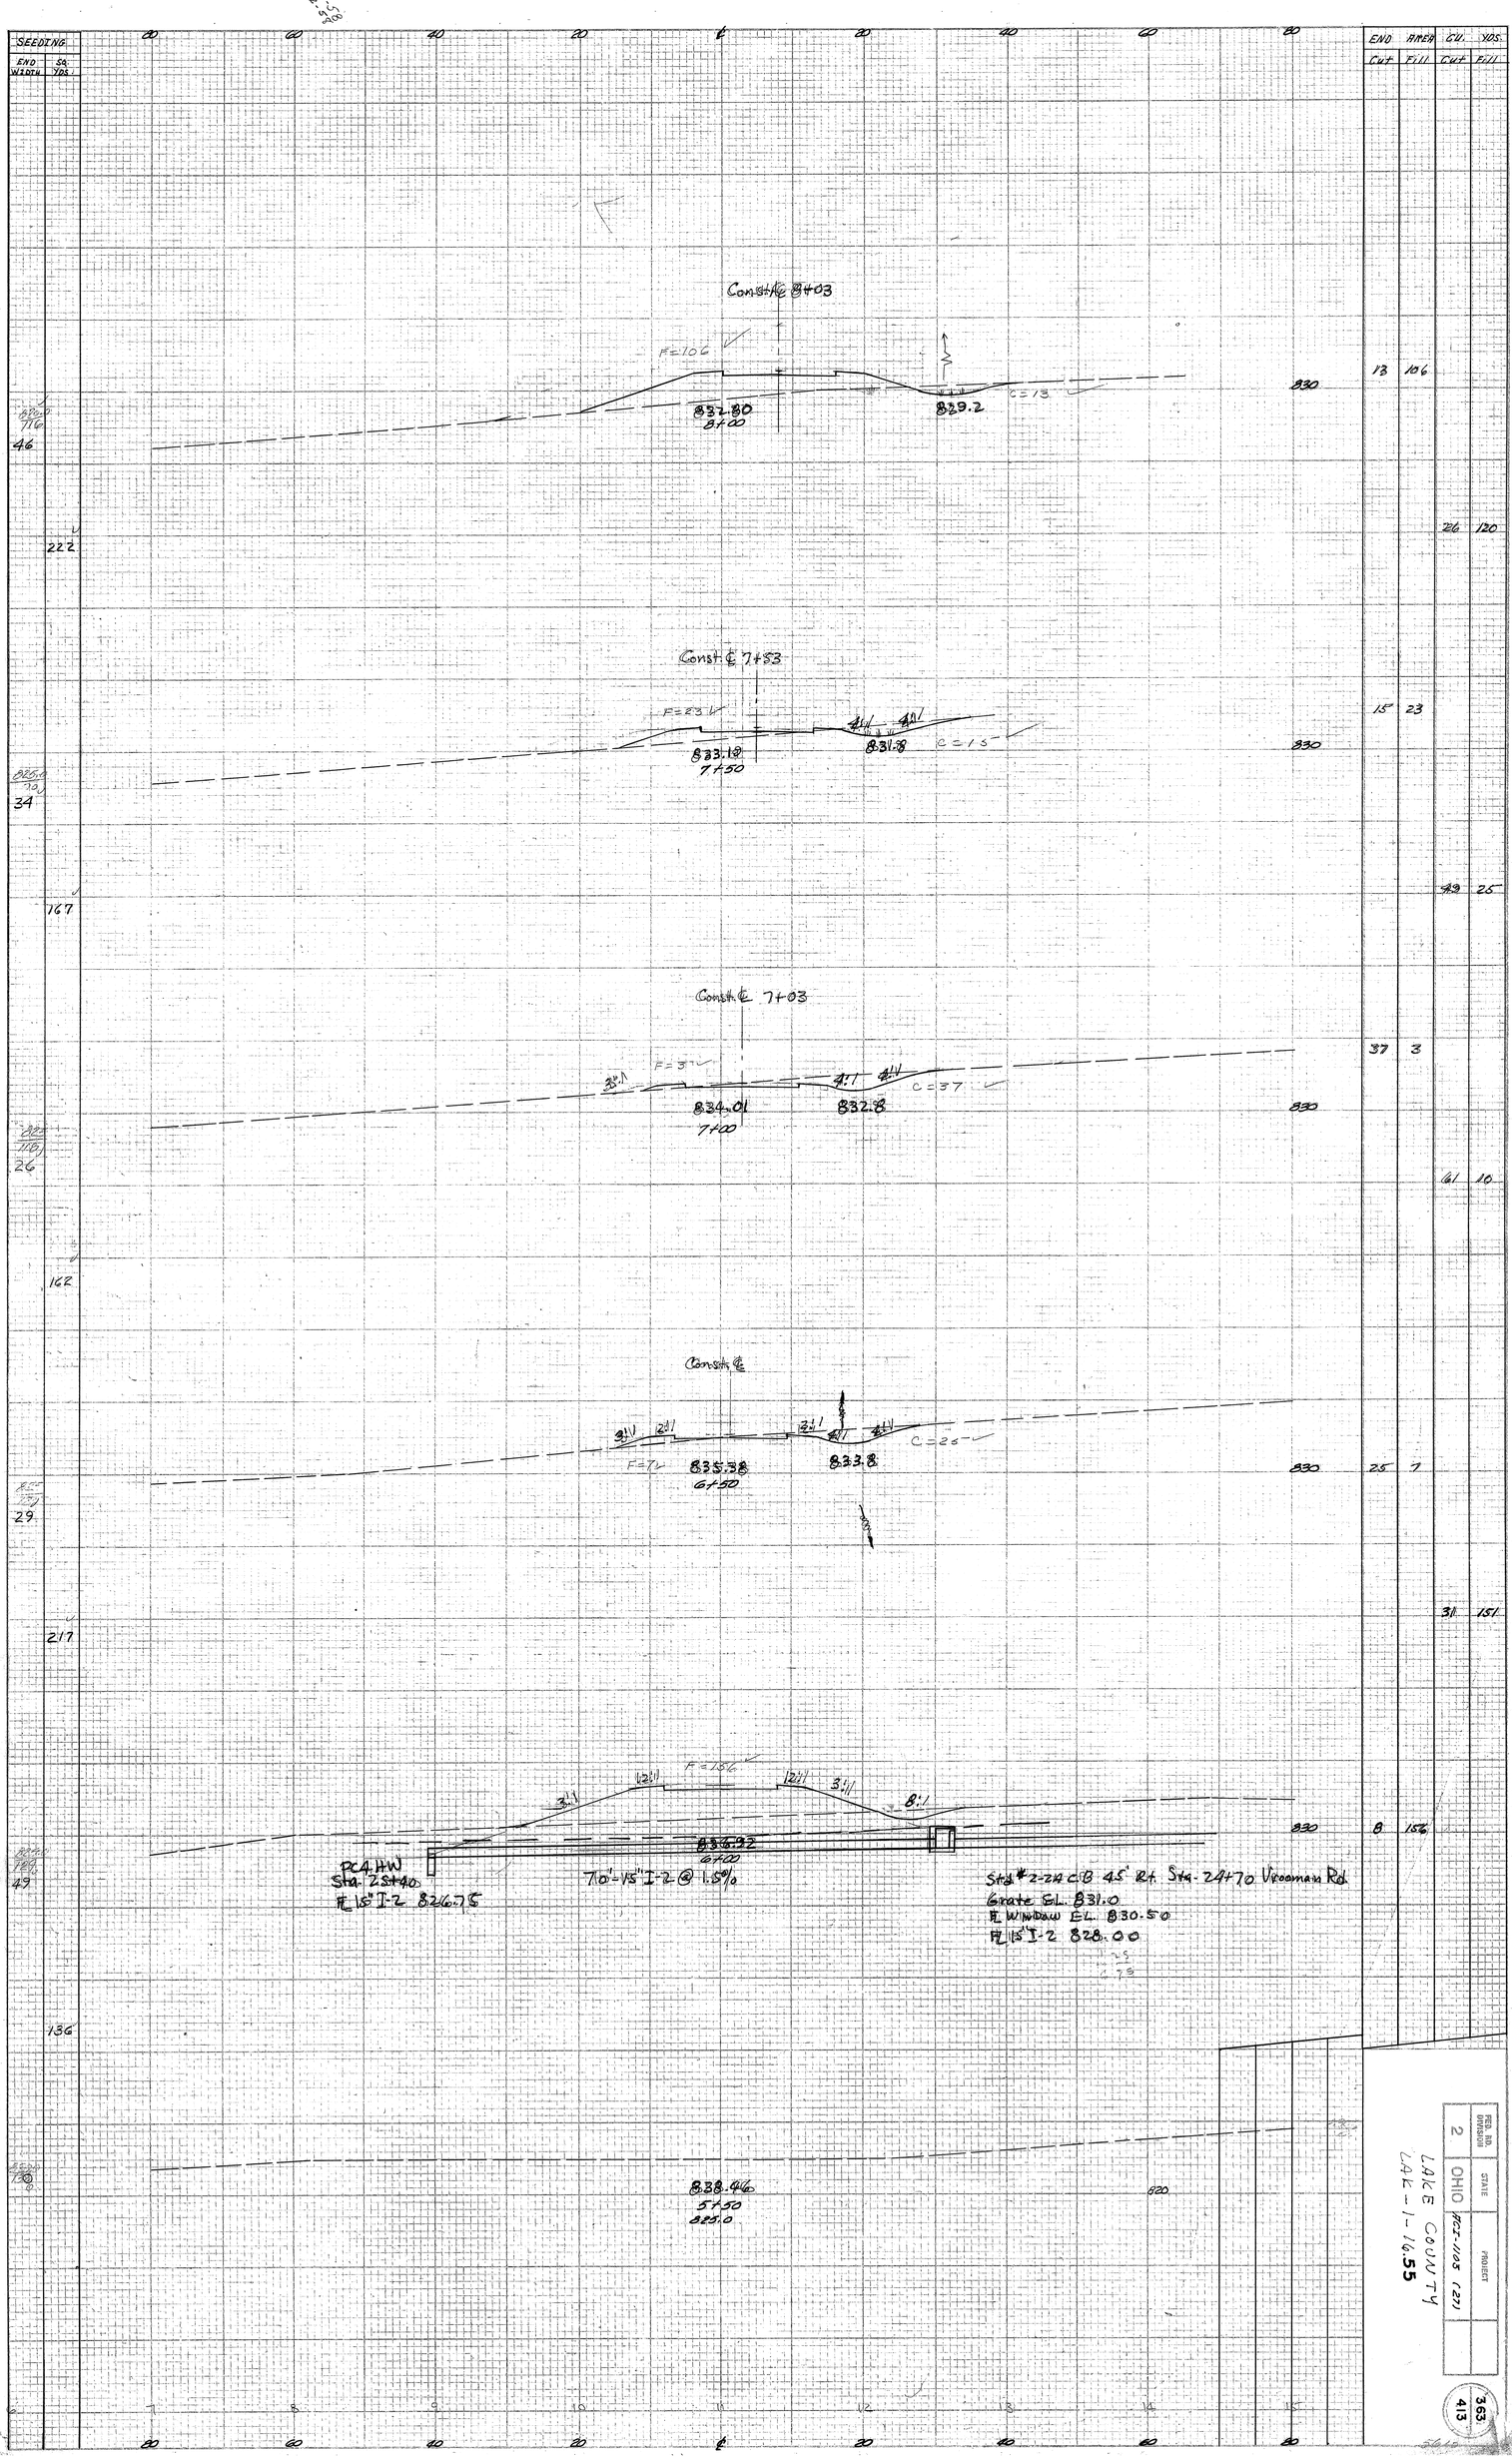

Ratter Soil Drive Below Sta. 5+50 to 8+00

FED. RD. DIVISION	STATE	PROJECT
2	OHIO	ACI-1105 (27)

LAKE COUNTY
LAK-1-16.55

363
413