FED. RD. DIVISION	STATE	PROJECT	
2	OHIO	I-1103 (19)	

LAKE COUNTY
LAK-1-2.16

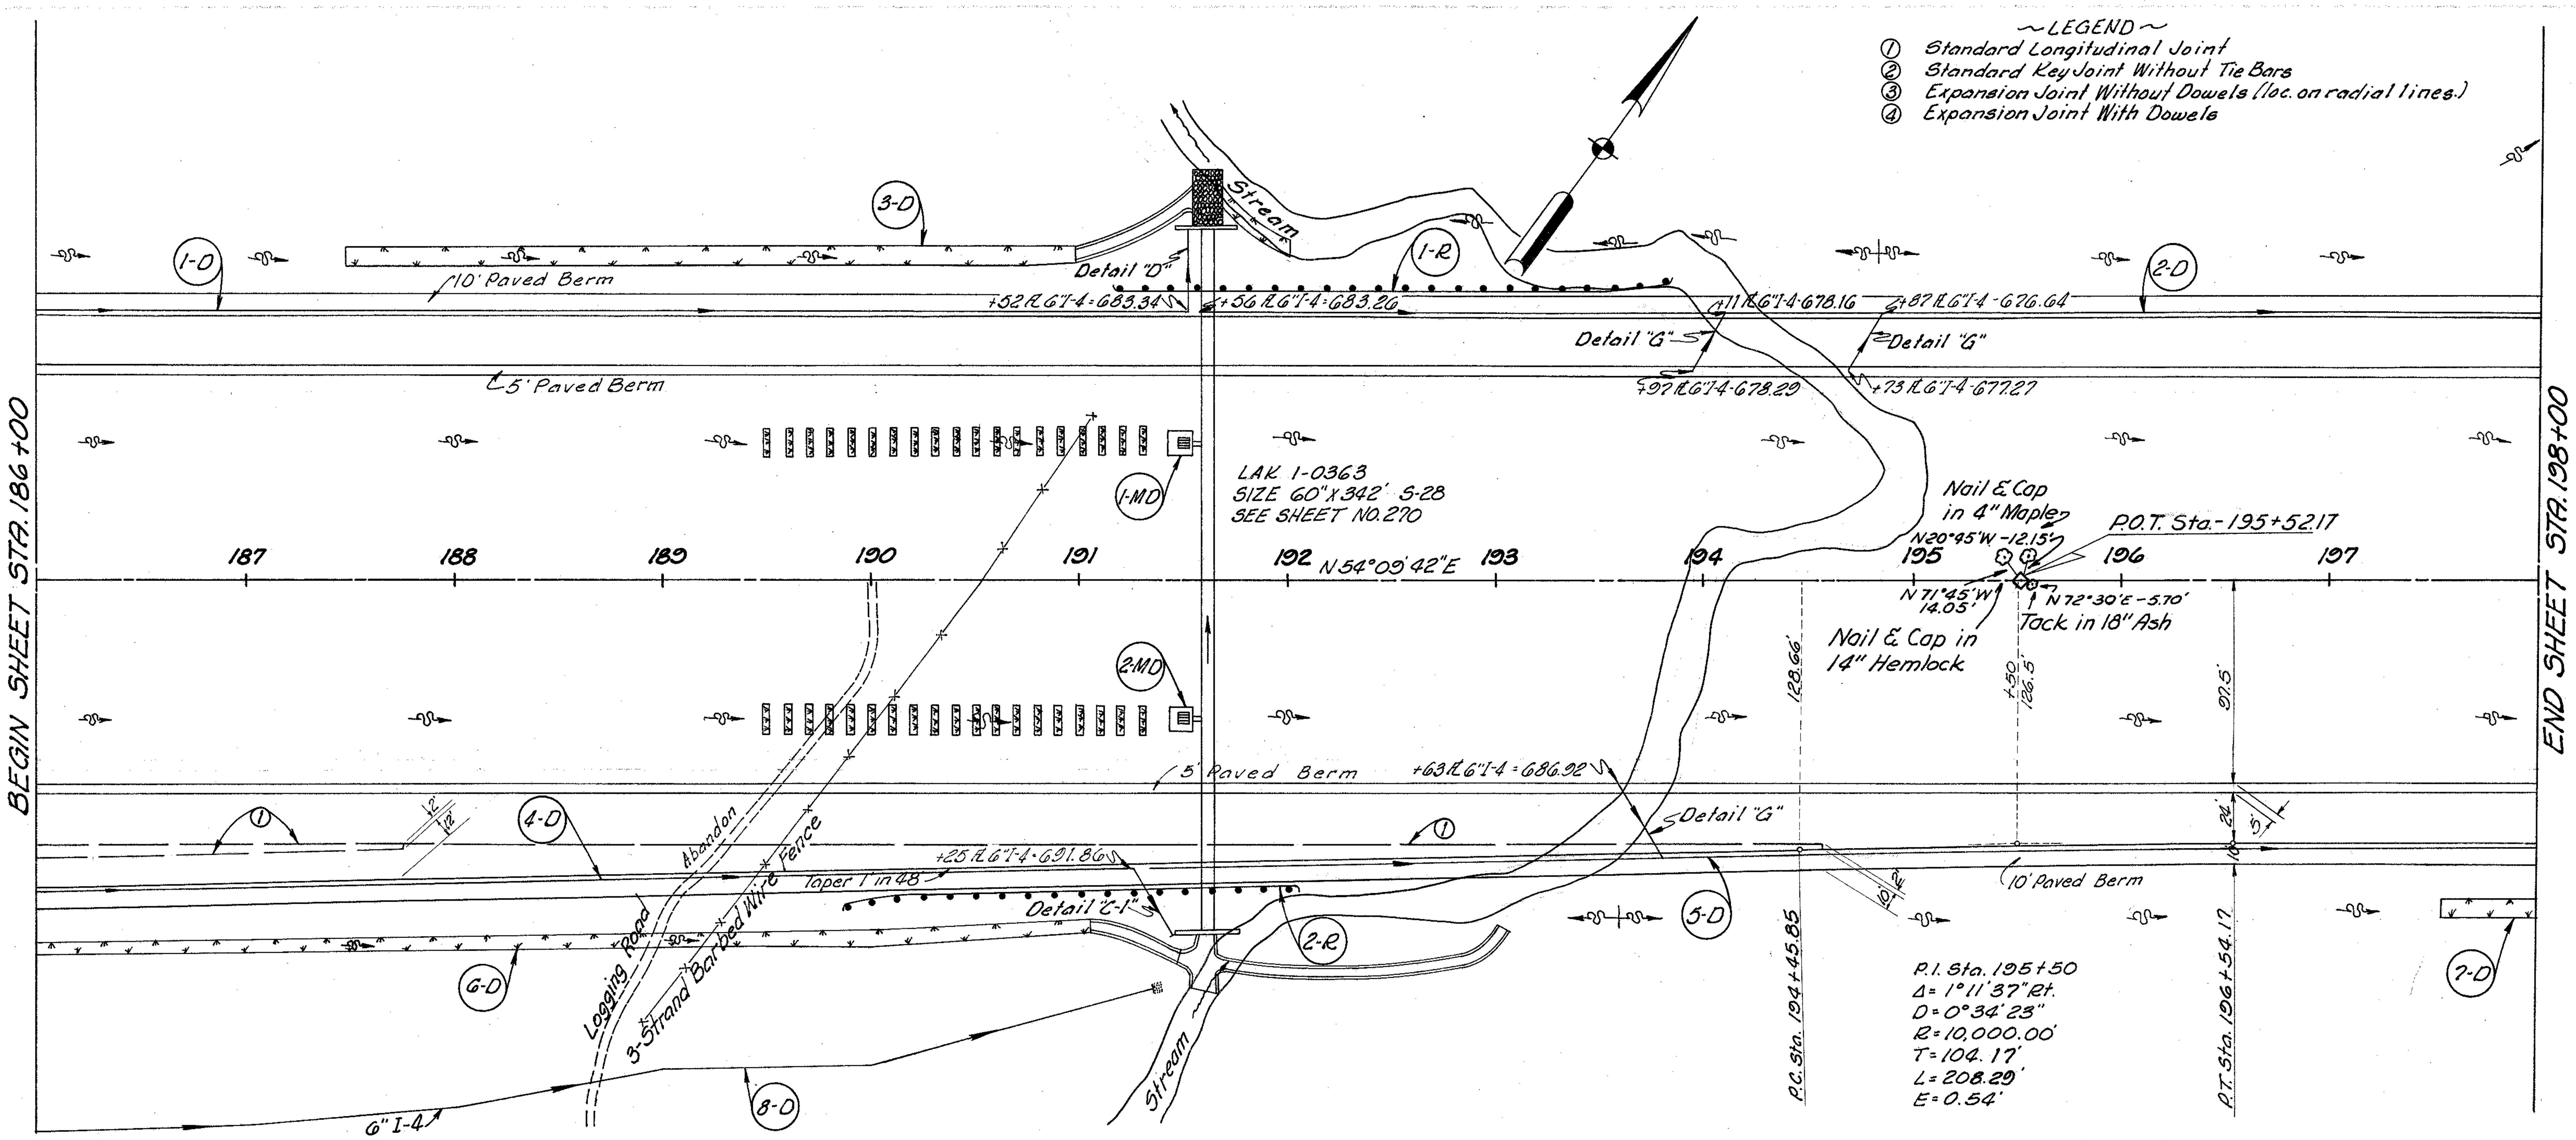

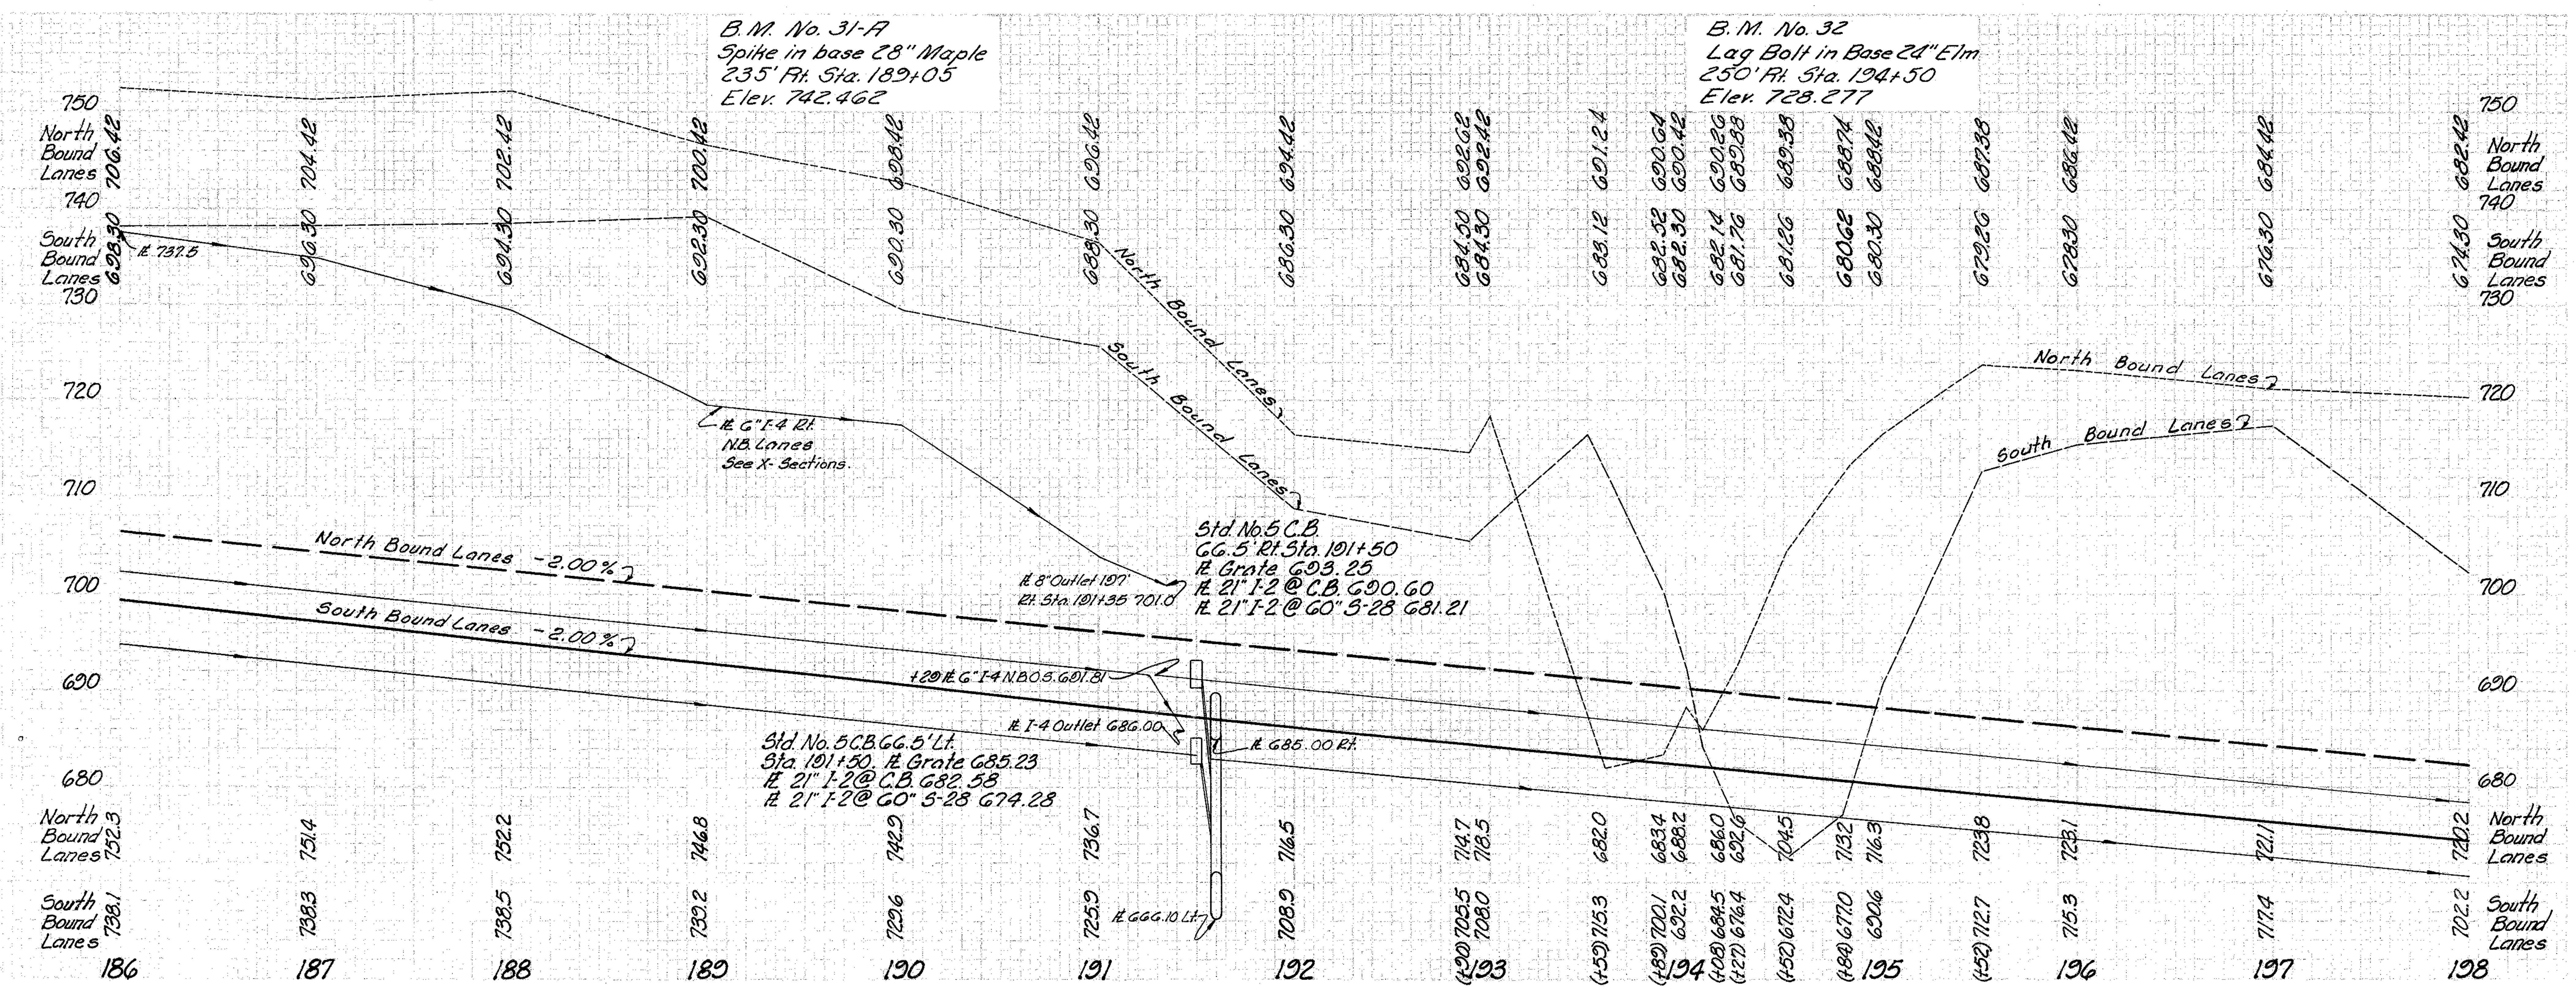

ROADWAY				
Ref. No.	Station From	Station To	Side ℄	I-15 Grd. Rail Dwg. 2-A Lin. Ft.
1-R	191+20	193+82.5	Lt.	262.50
2-R	189+89.05	192+01.5	Rt.	212.50
			Totals:	475.00

DRAINAGE

See Sheet No.	Ref No.	Station From	Station To	Side ℄	1-2 Class "A" Storm Sewer Sec. M.6.4(c) 21" Lin. Ft.	1-4 Underdrain Deep 6" Lin. Ft.	1-4 Underdrain Sec. M-6.4(h) 6" Lin. Ft.	1-4 Pipe Outlet for Underdrain Sec. M-6.4(a) 8" Lin. Ft.	1-5 Pipe Special Sec. M-6.4(h) Bend 6"-90° Each	1-5 Pipe Special Bend 6"-60° Each	1-5 Pipe Special Y-Branch 6"x6"x6" Each	1-8 Std. No. 5 Catch Basin Each	1-14 Paved Gutter Type I Modified 4' F.B. Lin. Ft.	S-29 Drainage of Structures, No. 2 Aggr. Cu. Yds.	1-10 Sodding Sq. Yds.
123	1-MD	191+50		Lt.	12							1			54
124	2-MD	191+50		Rt.	12							1			54
256	1-D	186+00	191+52	Lt.			585	10	1						
257	2-D	191+56	198+00	Lt.			706				2				
123	3-D	187+50	192+00	Lt.									64		628
256	4-D	186+00	191+46	Rt.			545	10		1					
257	5-D	191+29	198+00	Rt.			707				1				
124	6-D	186+00	193+00	Rt.									184		839
	7-D	197+50	198+00	Rt.											78
	8-D	186+00	191+35	Rt.		534		10						0.30	
			Totals:		24	534	2543	30	1	1	3	2	248	0.30	1653

MICHAEL BAKER JR., CONSULTING ENGINEERS
ROCHESTER, PENNSYLVANIA

STATE OF OHIO
DEPARTMENT OF HIGHWAYS
STATE HIGHWAY NO. I
C-43
PLAN AND PROFILE
STA. 186+00 TO STA. 198+00

Designed	Drawn	Traced	Checked	Reviewed Date	Revised
B.P.	A.L.H.	K.L.G.	R.E.F.		

PLAN & PROFILE Sta.- 186+00 To Sta.- 198+00