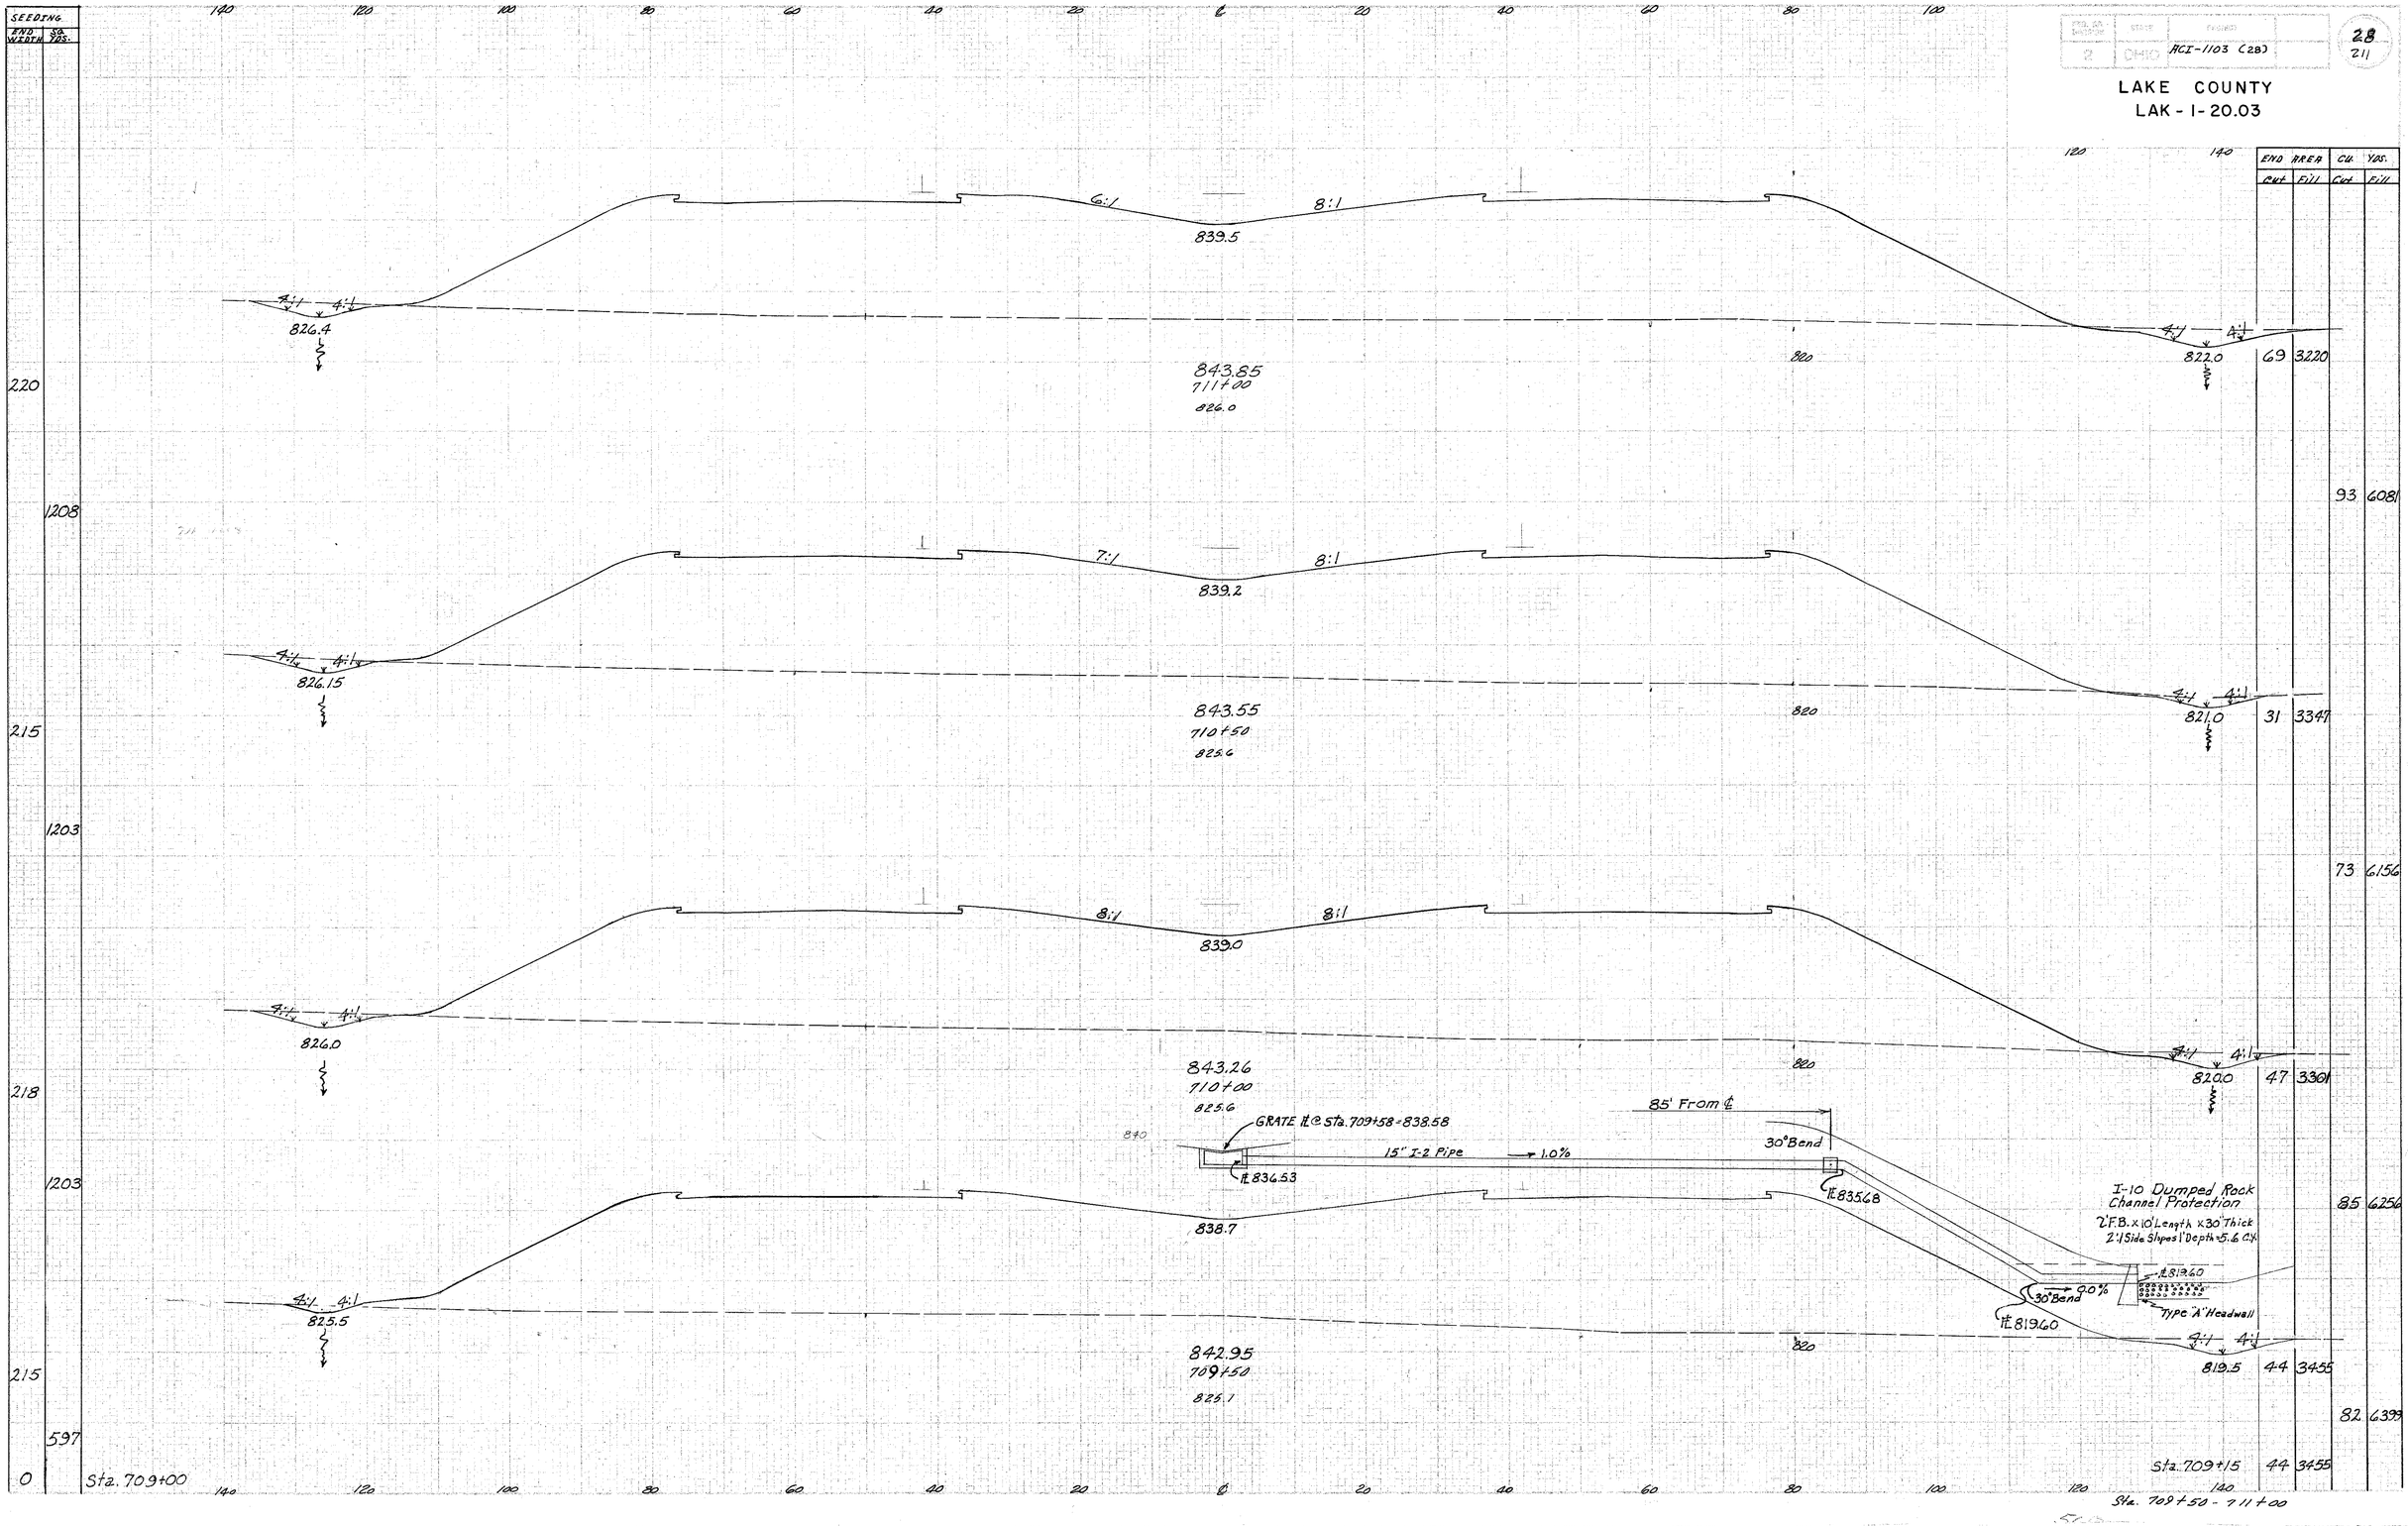

FED. AID DIVISION	STATE	PROJECT	
2	OHIO	ACI-1103 (28)	

28
211

LAKE COUNTY
LAK - I - 20.03