TE-54 B
100 8-57

SOIL PROFILE
LAKE COUNTY
LAK-1-20.03

2/9
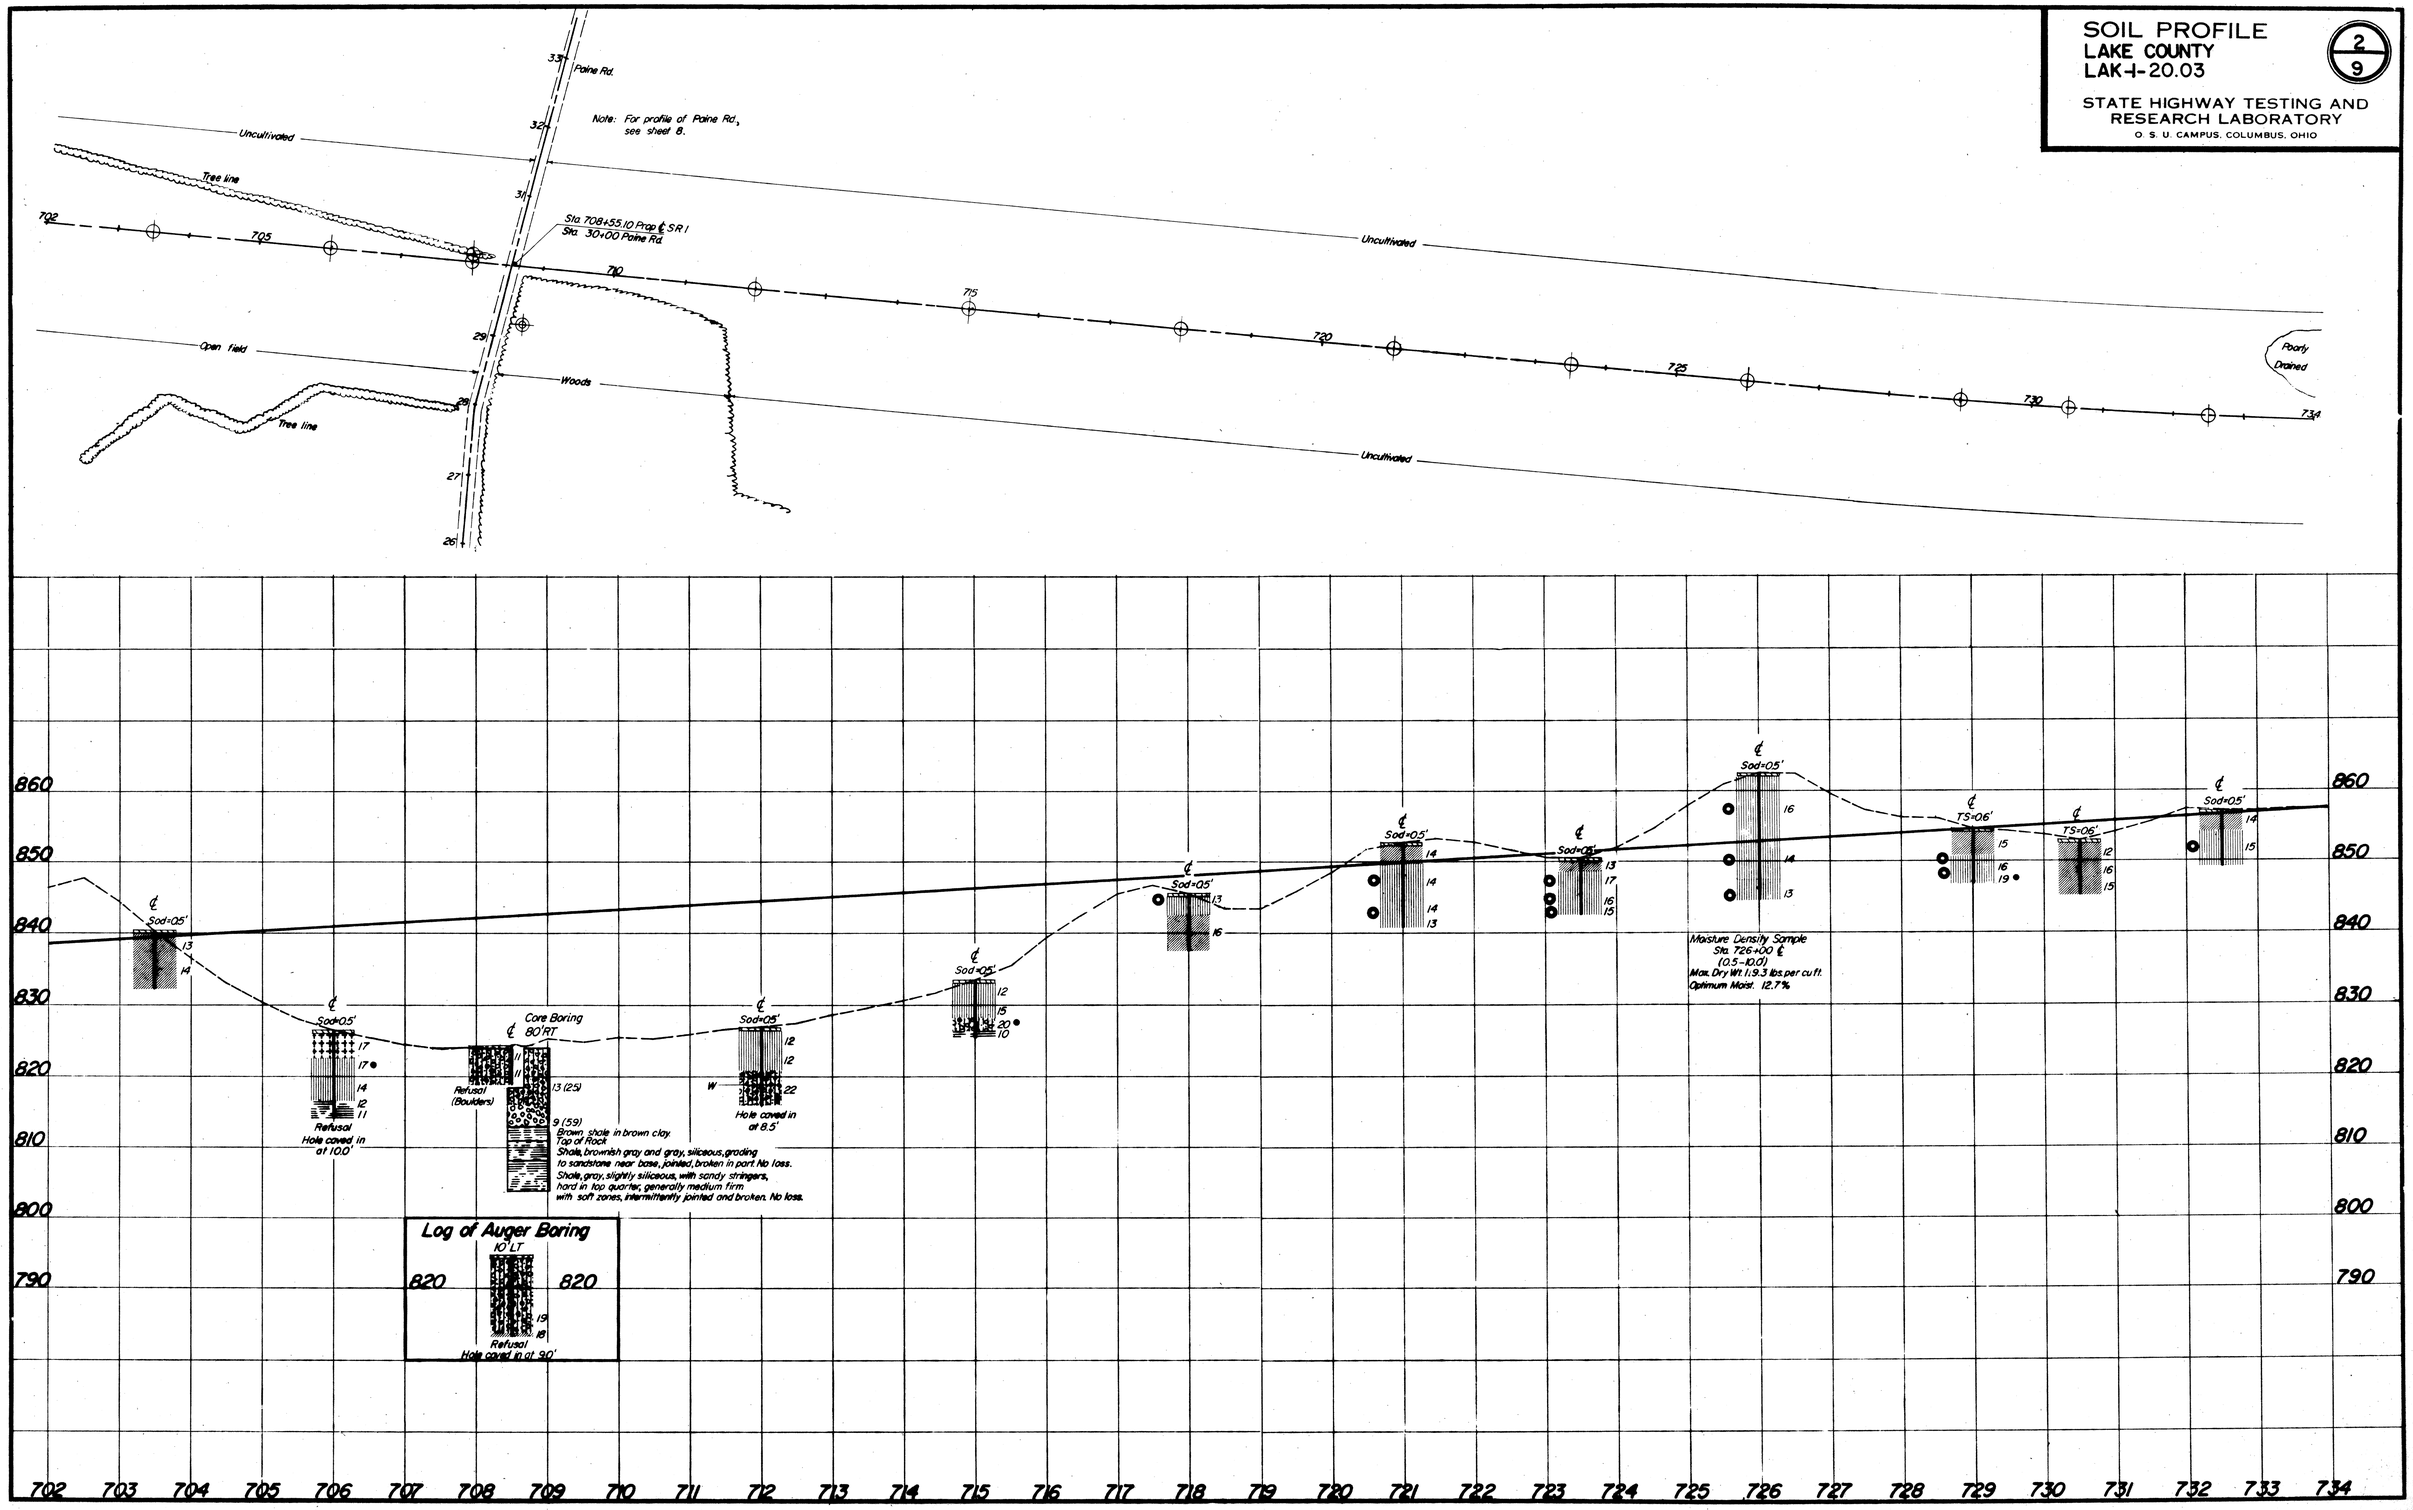
STATE HIGHWAY TESTING AND RESEARCH LABORATORY
O. S. U. CAMPUS, COLUMBUS, OHIO