TE-54 B
100 6-57

SOIL PROFILE
LAKE COUNTY
LAK-I-20.03

4
9
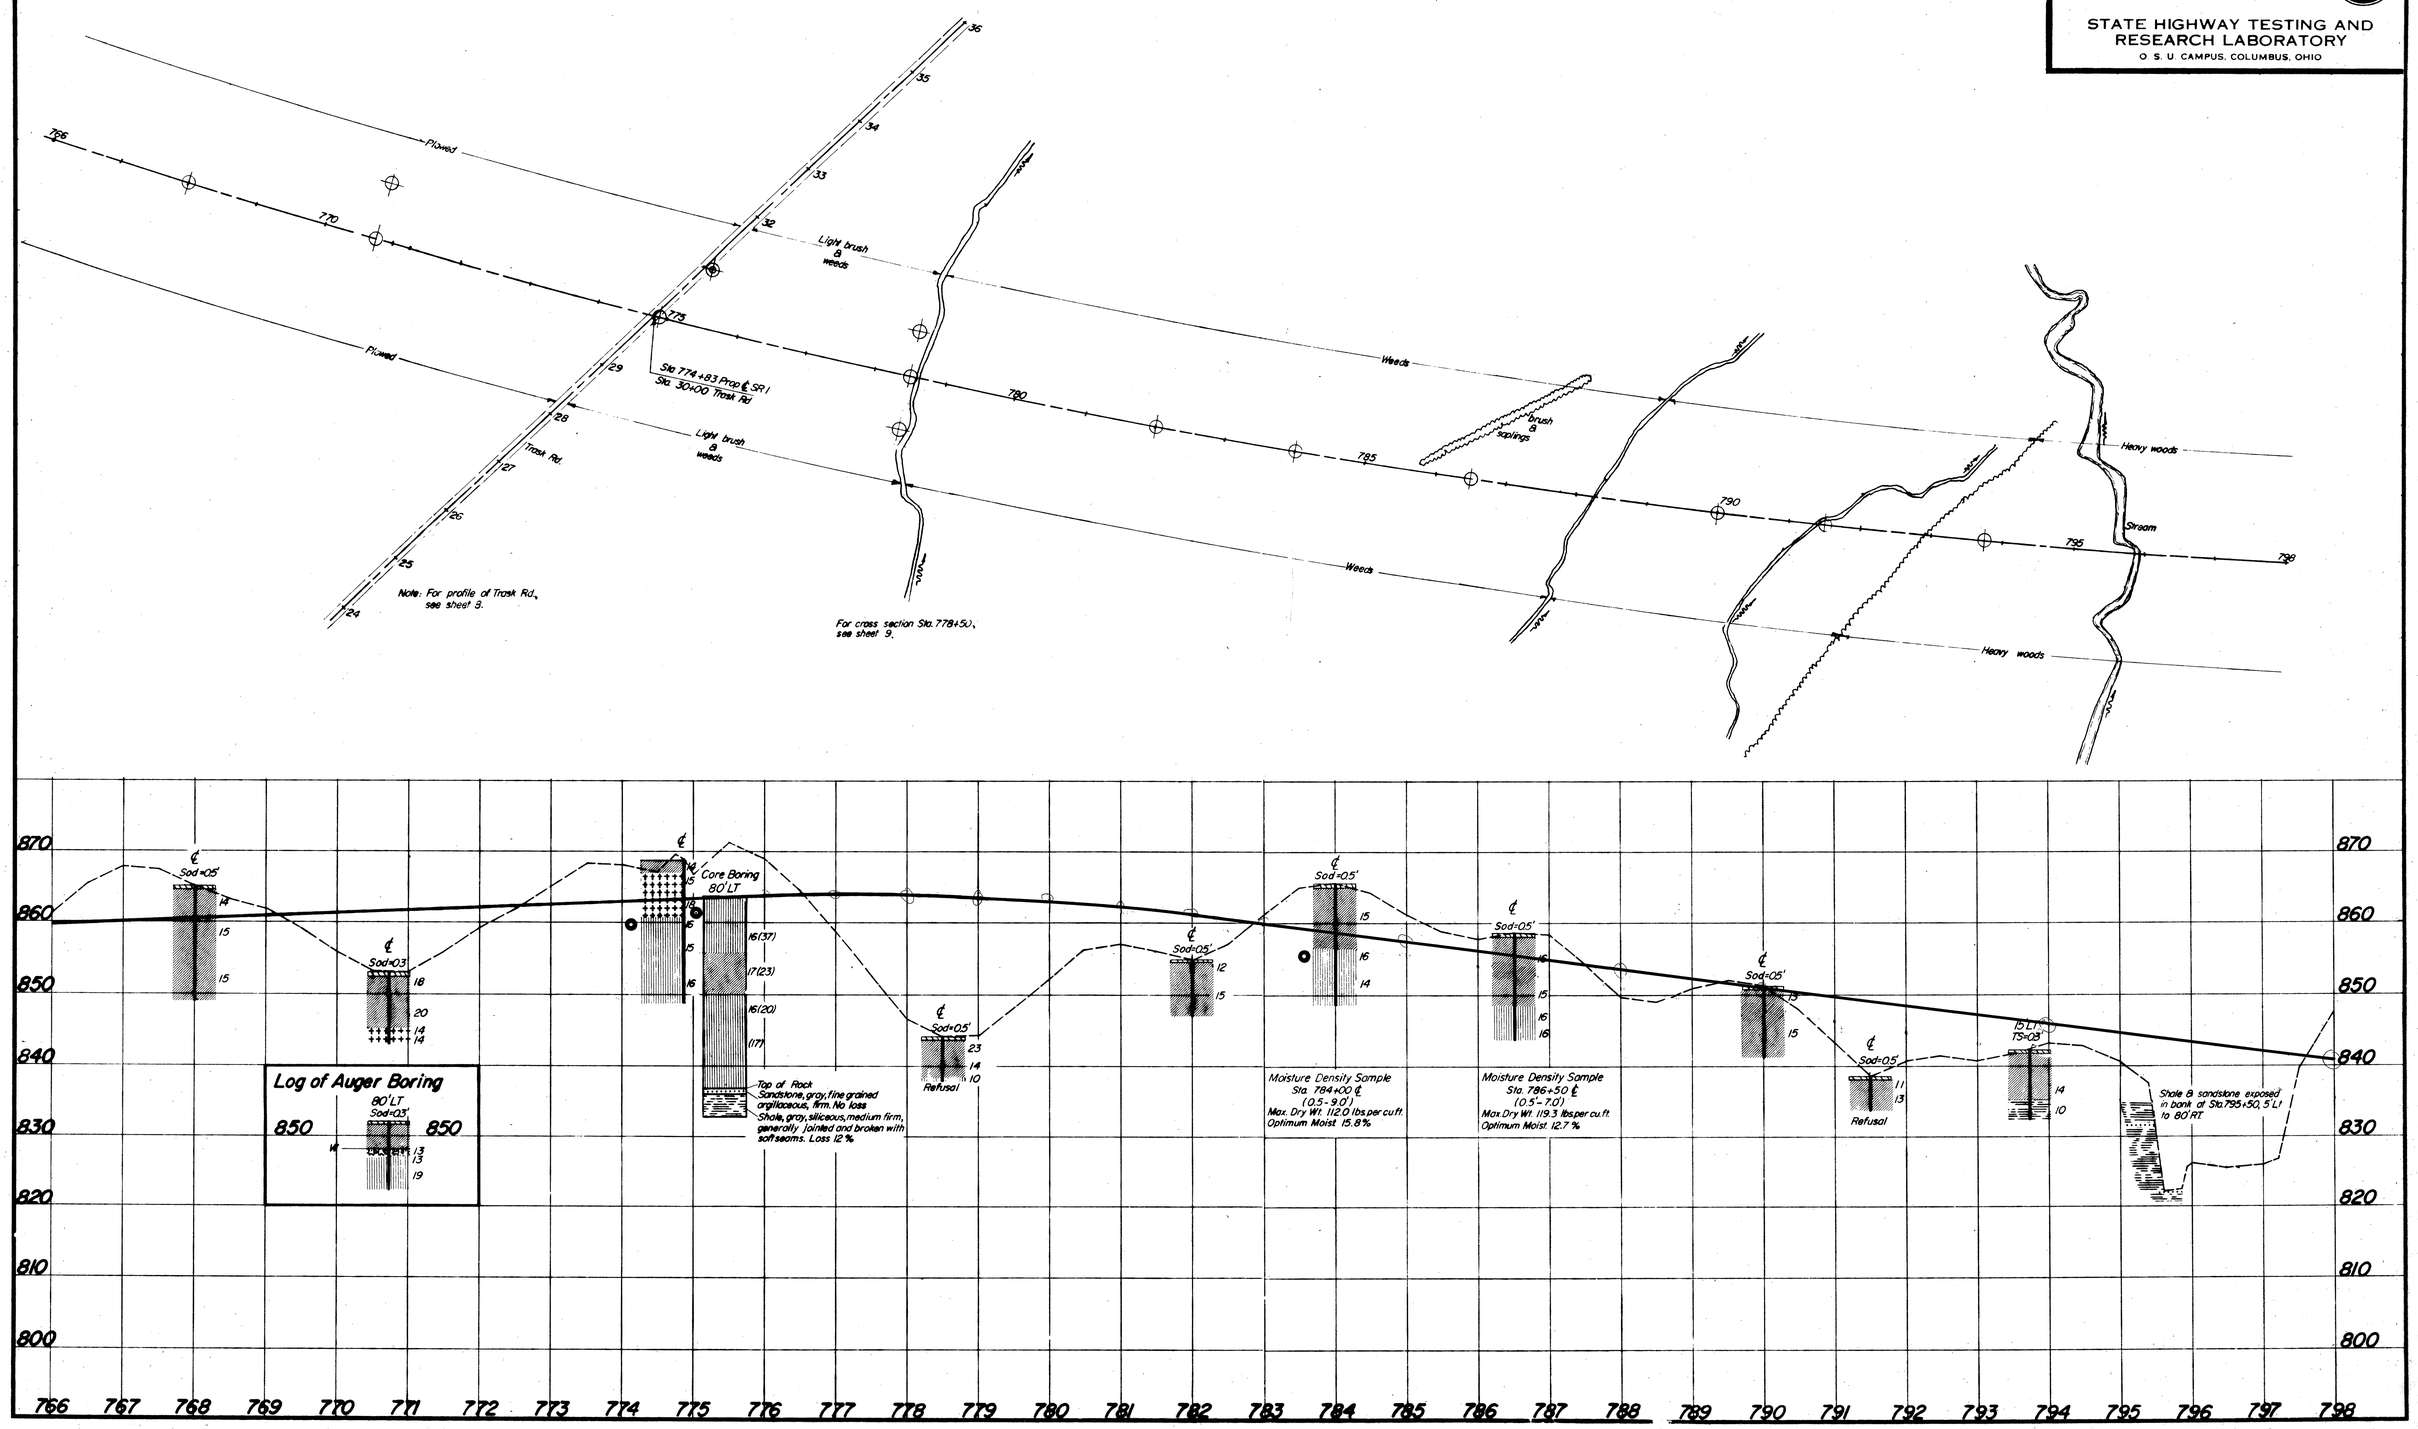
STATE HIGHWAY TESTING AND RESEARCH LABORATORY
O. S. U. CAMPUS, COLUMBUS, OHIO