TE-54-B
8-00 8-67

SOIL PROFILE

LAKE COUNTY

LAK-I-23.25

STATE HIGHWAY TESTING AND RESEARCH LABORATORY

O. S. U. CAMPUS, COLUMBUS, OHIO
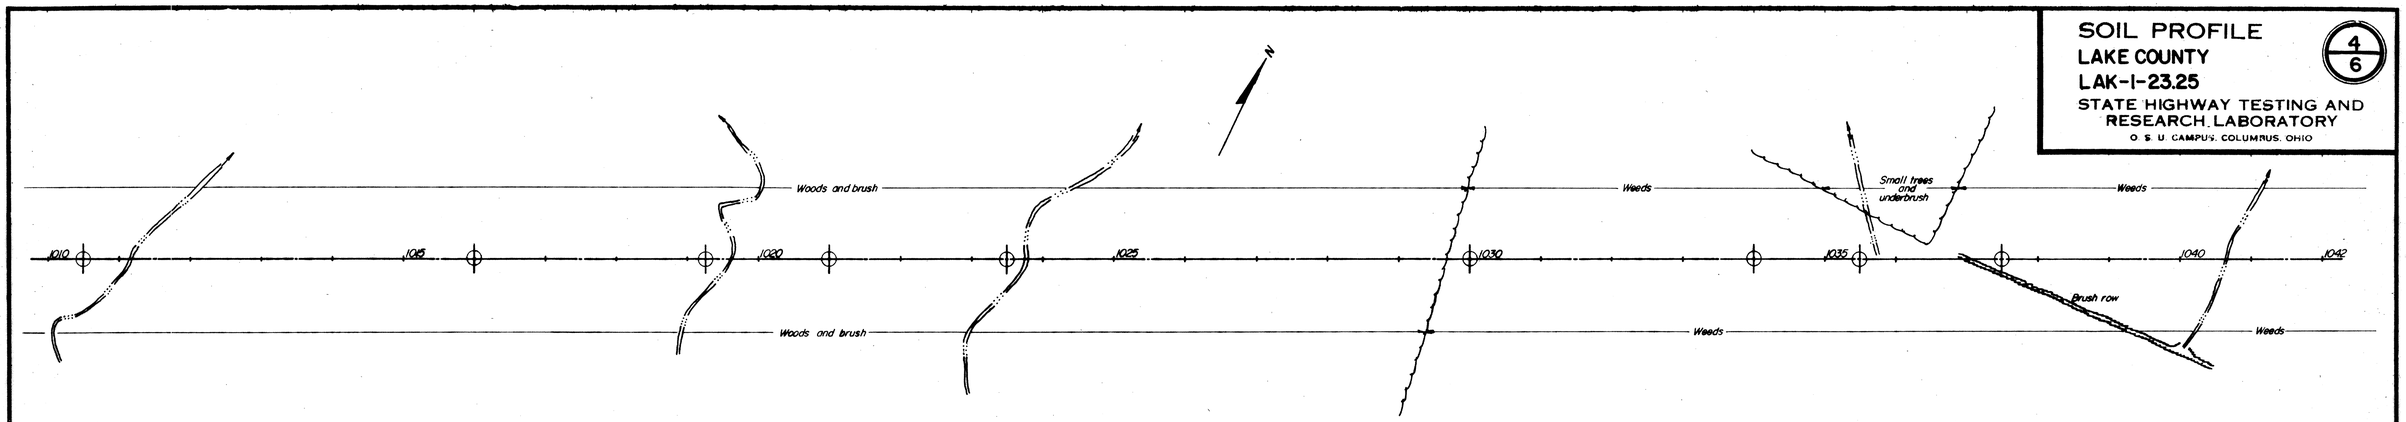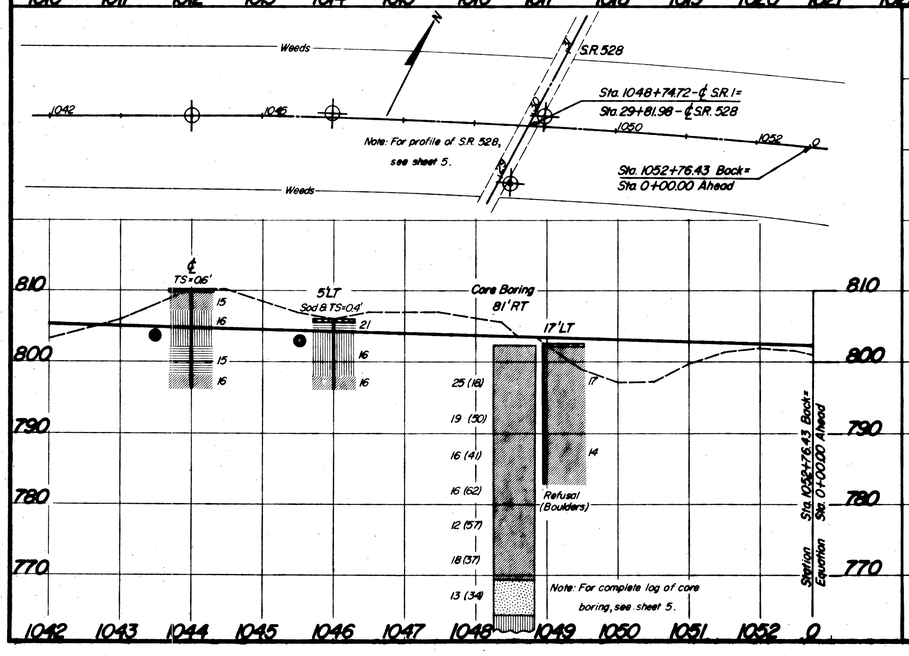
4/6