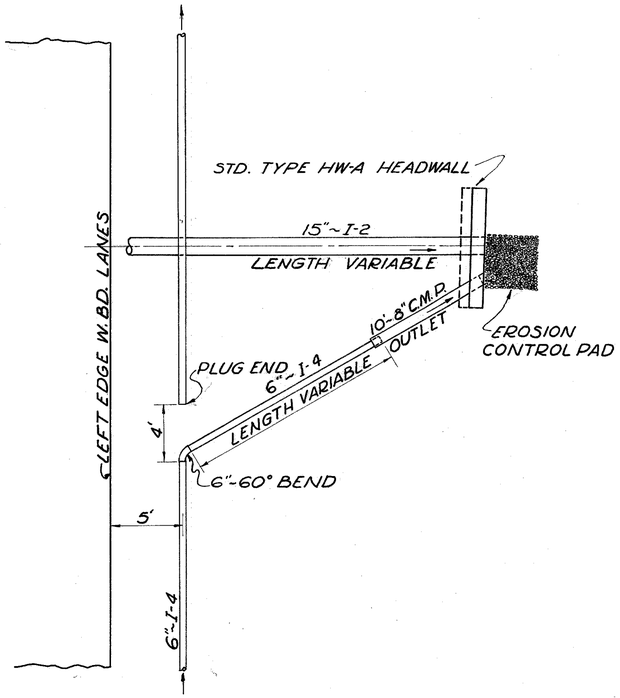

UNDERDRAIN OUTLET DETAIL "A"

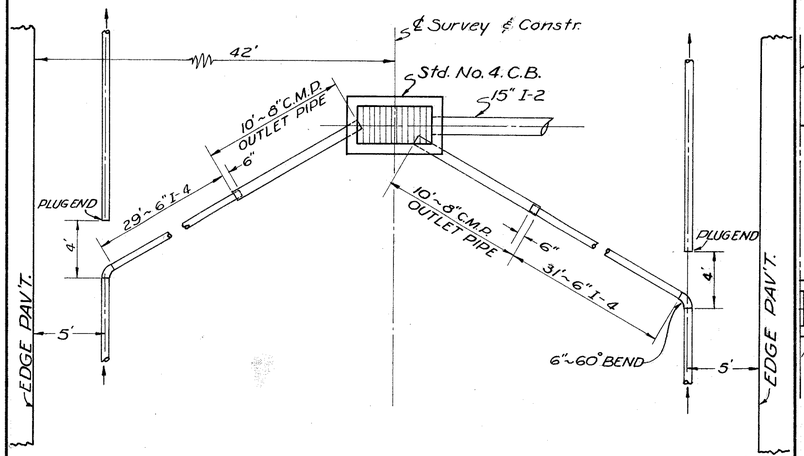

UNDERDRAIN OUTLET DETAIL "B"

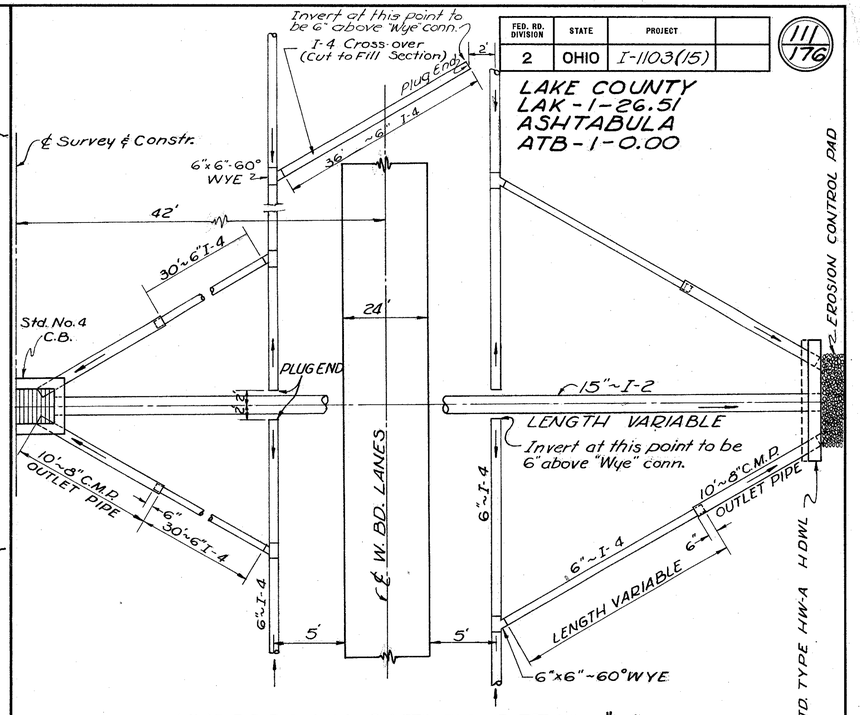

FED. RD. DIVISION: 2 | STATE: OHIO | PROJECT: I-1103(15)

111
176

LAKE COUNTY
LAK-1-26.51
ASHTABULA
ATB-1-0.00

UNDERDRAIN OUTLET DETAIL "C"

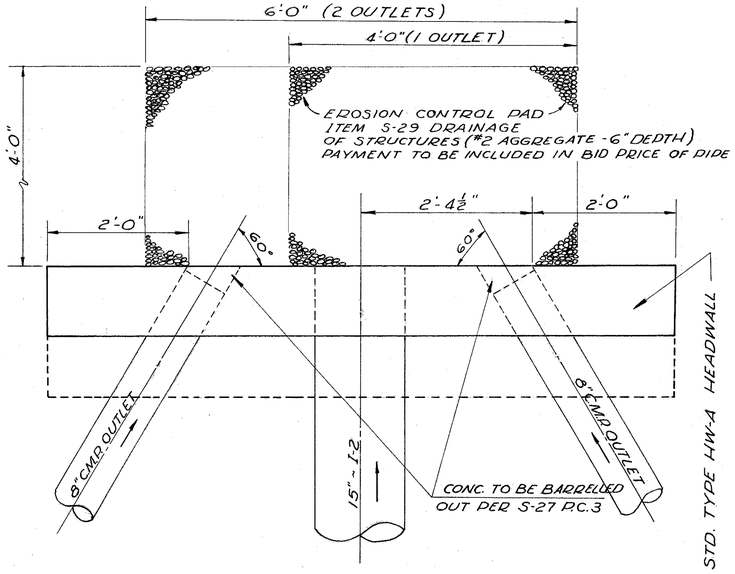

UNDERDRAIN OUTLET DETAIL "D"

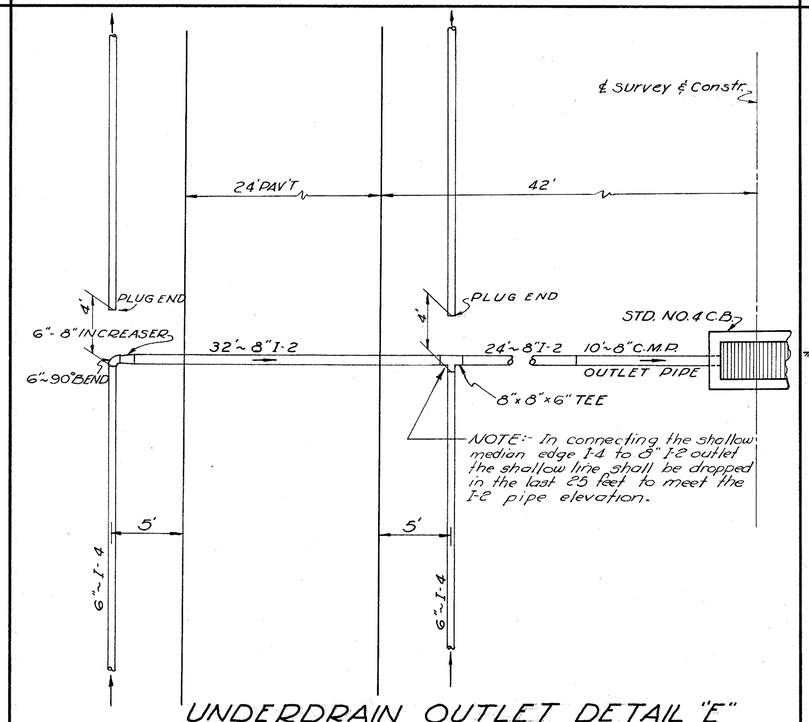

UNDERDRAIN OUTLET DETAIL "E"

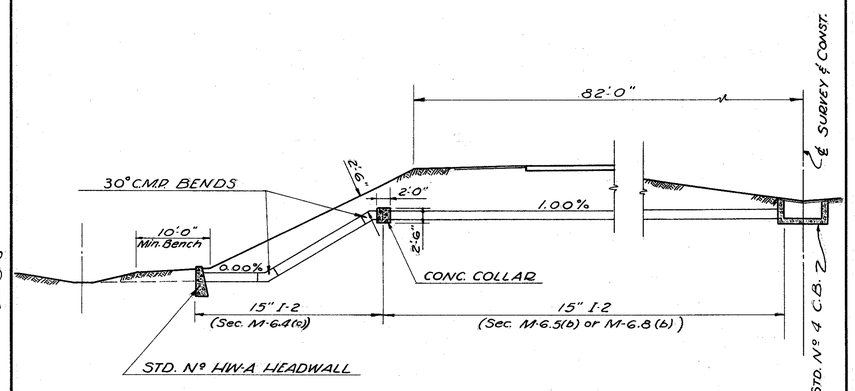

NOTE: Concrete collar to be included in bid price for I-2 pipe.

MEDIAN OUTLET DETAIL IN HIGH FILL

DRAINAGE DETAILS