MICROFILMED
DEC 17 1987

LAKE COUNTY
LAK-1-4.02

FED. RD. DIVISION	STATE	PROJECT	
2	OHIO	I-1103 (20) S-46 (7)	

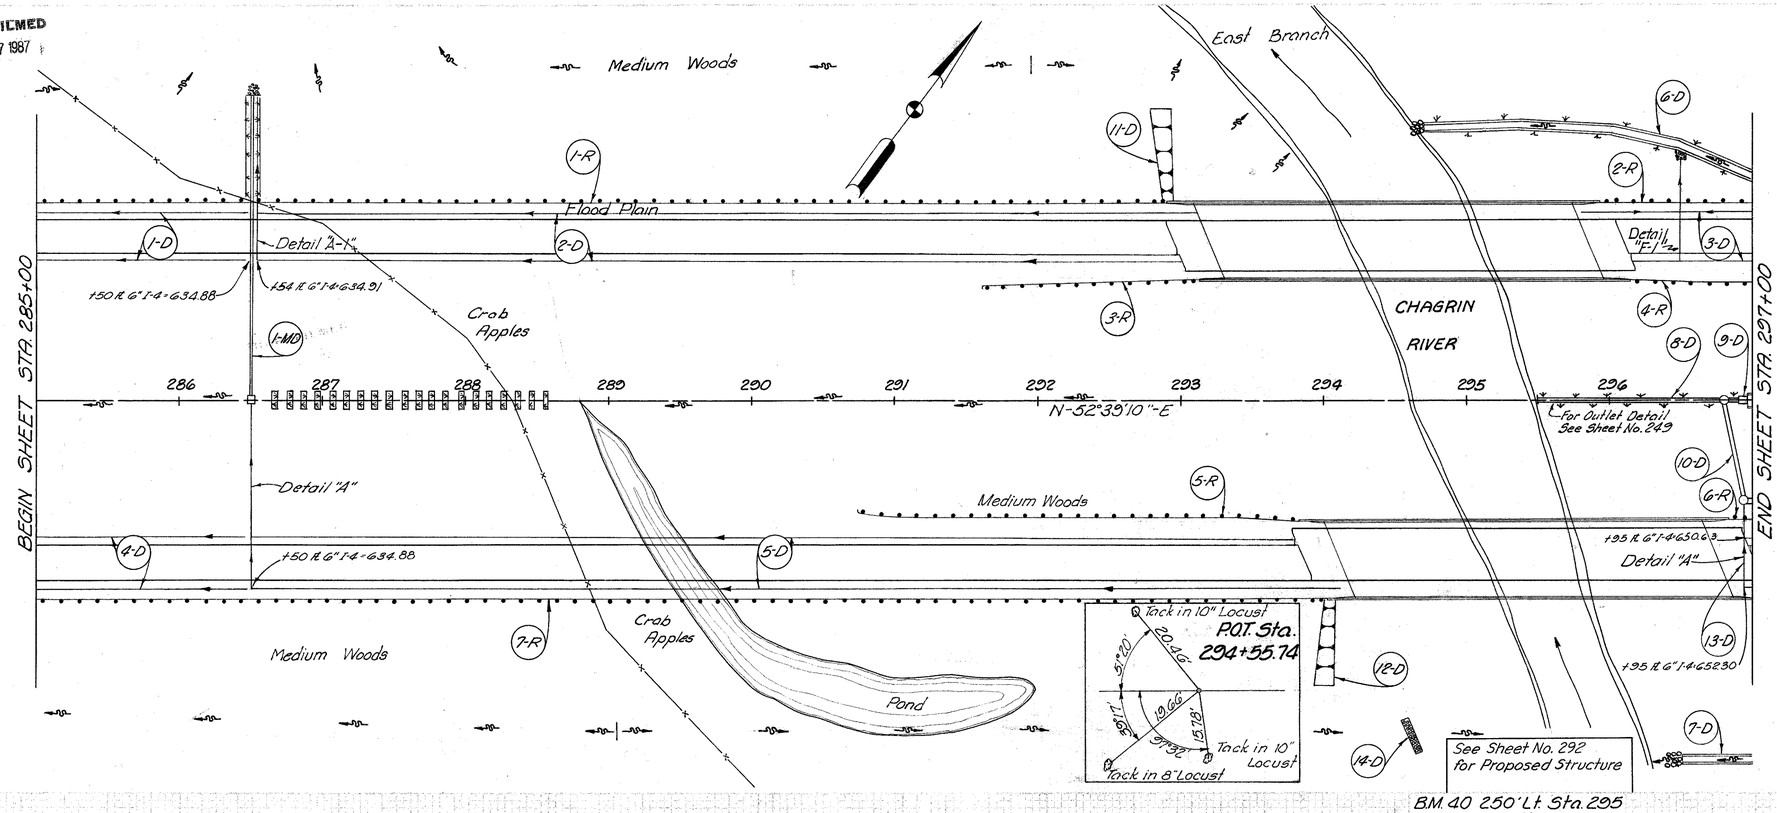

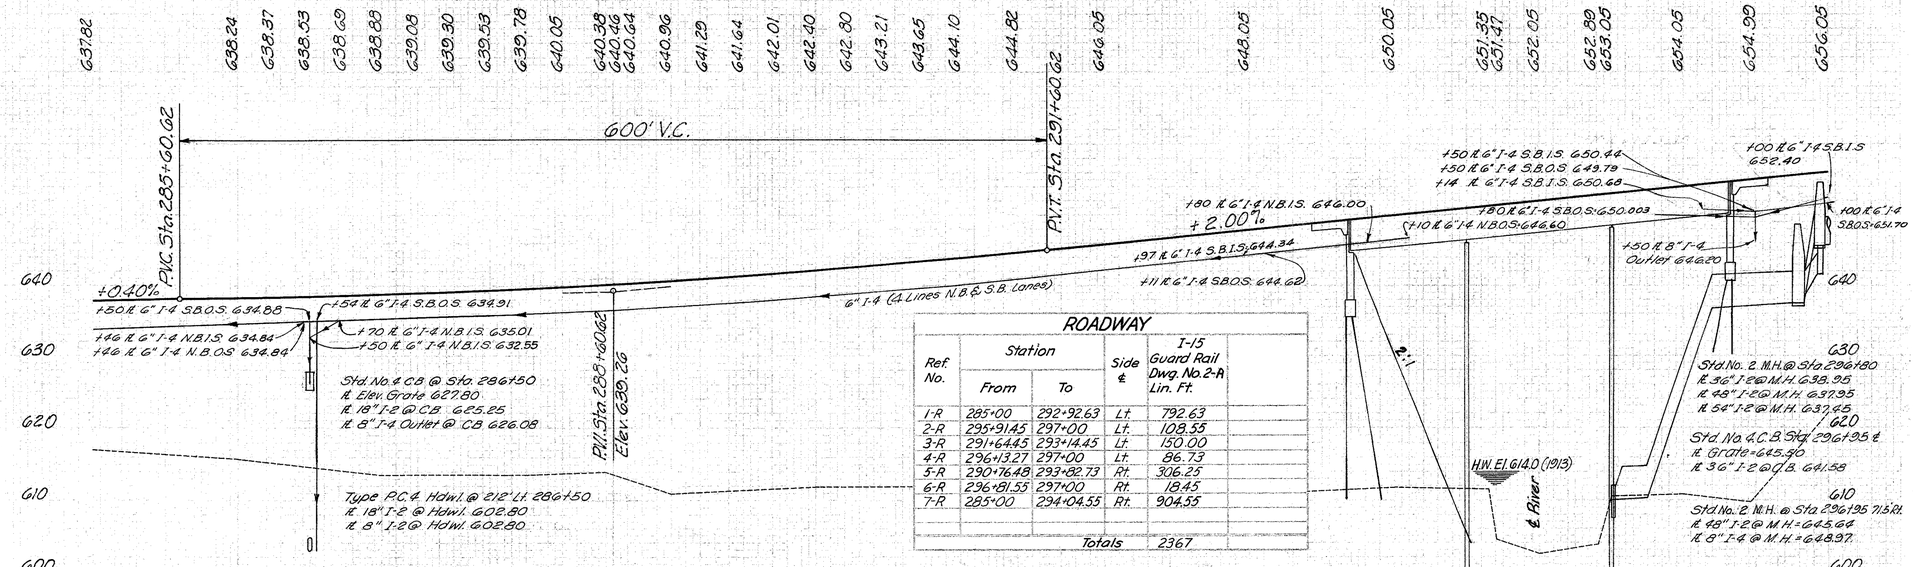

Ref. No.	Station From	Station To	Side ℄	I-5 Guard Rail Dwg. No. 2-A Lin. Ft.
1-R	285+00	292+92.63	Lt.	792.63
2-R	295+91.45	297+00	Lt.	108.55
3-R	291+64.45	293+14.45	Lt.	150.00
4-R	296+13.27	297+00	Lt.	86.73
6-R	296+81.55	297+00	Rt.	18.45
7-R	285+00	294+04.55	Rt.	904.55
		Totals		2367

DRAINAGE

Sh. Ref. No.	Station From	Station To	Side ℄	I-2 Class "A" Storm Sewer Sec. M.6.6(a)	Sec. M.6.6(b)	Sec. M.6.8(a) or M.6.8(b)	Sec. M.6.8(c)	Sec. M.6.8(d)	Sec. M.6.8(e)	Sec. M.6.8(f)	Sec. M.6.8(g)	Sec. M.6.8(h)	Sec. M.6.8(i)	Sec. M.6.8(j)	Lin. Ft.	I-4 Underdrain Sec. M.6.4(a)	Underdrain Shallow	Pipe Outlet for Underdrains Sec. M.6.4(d)	Underdrain Aggregate No. 2	I-5 Guard Rail Dwg. No. 2-A	I-8 Std. No. 2 M.H. Without Drop Sinck	Std. No. 4 C.B.	I-10 Dumped Rock Channel Protection	I-14 Type I Paved Gutter (Mod-A.T.B.)	L-10 Sodding Sq. Yds.	Sodding & Special Ditch Paving	S-1 Concrete for Structure Class "C"	I-5 Drainage Of Structures Aggregate No. 2	E-2 Excavation for Structures Cu. Yds.	
																					Each		Cu. Yds.	Lin. Ft.	Sq. Yds.		Cu. Yds.		Cu. Yds.	
			Total																											

MICHAEL BAKER, JR., CONSULTING ENGINEERS
ROCHESTER, PENNSYLVANIA

STATE OF OHIO
DEPARTMENT OF HIGHWAYS
STATE HIGHWAY NO. I
C-44
PLAN AND PROFILE
STA. 285+00 TO STA. 297+00

Designed	Drawn	Traced	Checked	Reviewed Date	Revised
R.G.	L.W.	A.G.	B.P.		

PLAN & PROFILE STA. 285+00 - STA. 297+00