~LEGEND~
1. Standard Longitudinal Joint
2. Standard Key Joint without Tie Bars
3. Expansion Joint without Dowels(Loc.on rad. lines)
4. Expansion Joint with Dowels.

FED. RD. DIVISION	STATE	PROJECT	
2	OHIO	I-1103 (20) S-46 (7)	

194 / 333

LAKE COUNTY
LAK-I-4.02

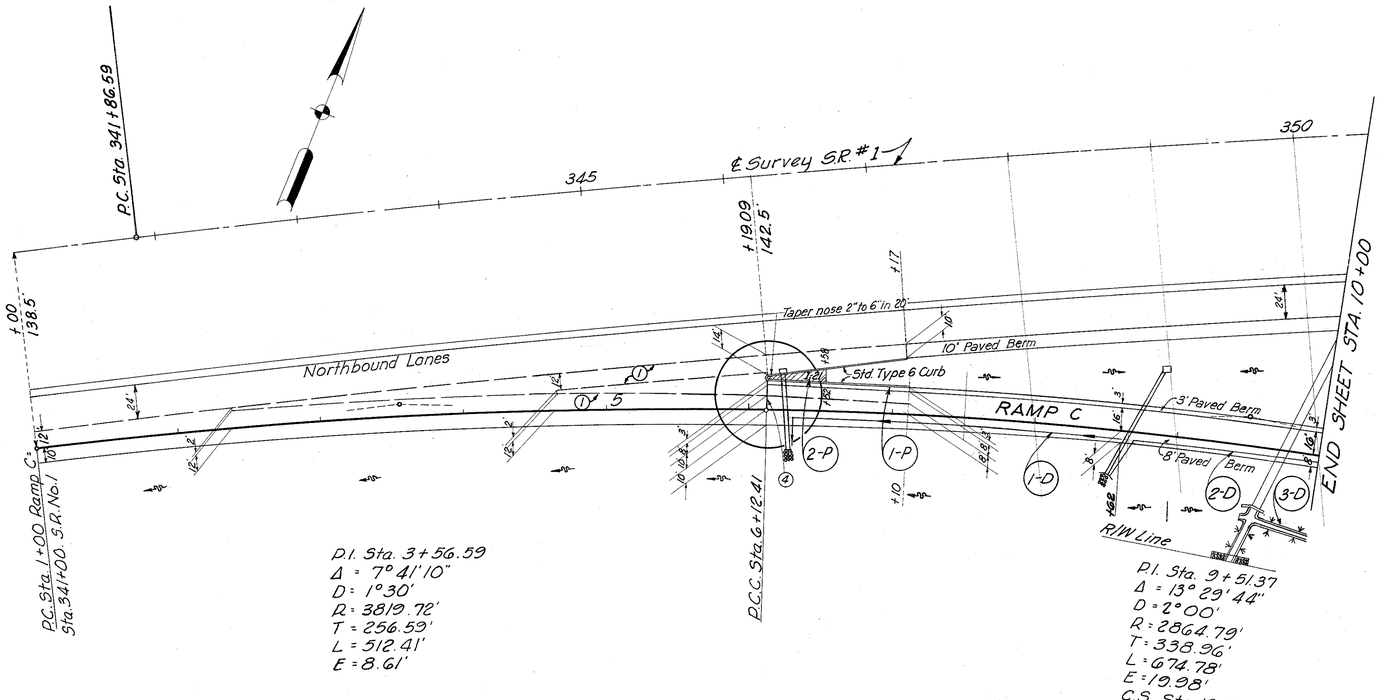

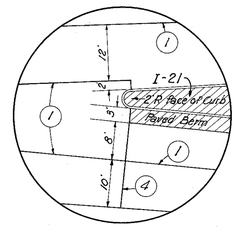

PAVEMENT

Ref. No	Station From	Station To	Side ℄	I-12 Conc. Curb Type 6 Lin. Ft.	I-21 Conc. Median Pvt. Type 1 Sq. Yds.
1-P	6+10.41	7+10.41	Lt	200	
2-P	6+10.41	6+52.00	Lt.		27
			Totals	200	27

OFFSETS & ELEVATIONS FOR RAMP "C" RIGHT EDGE(℄)

Sta. ℄ S.R. "1	Offset Rt.	Elev. Rt. Edge	Sta. ℄ S.R. "1	Offset Rt.	Elev. Rt. Edge
			339+75	138.50	714.51
			340+00		714.67
			+25		714.83
			+50		715.00
334+19	126.50	711.08	+75		715.16
+25	127.22	711.11	341+00 Bk = 1+00 Ah.	138.50	Elev. ℄ 715.32
+50	130.22	711.23	+25		715.48
+75	133.22	711.35	+50		715.65
335+00	136.22	711.46	+75		715.80
+19	138.50	711.54	2+00		715.95
+25		711.58	+25		716.11
+50		711.75	+50		716.26
+75		711.91	+75		716.42
336+00		712.07	3+00		716.56
+25		712.23	+25		716.71
+50		712.40	+50		716.85
+75		712.56	+75		717.00
337+00		712.72	4+00		717.14
+25		712.88	+25		717.28
+50		713.05	+50		717.42
+75		713.21	+75		717.56
338+00		713.37	5+00		717.70
+25		713.53	+25		717.83
+50		713.70	+50		717.96
+75		713.86	+75		718.10
339+00		714.02	6+00		718.22
+25		714.18	+12.41		718.23
+50	138.50	714.35			

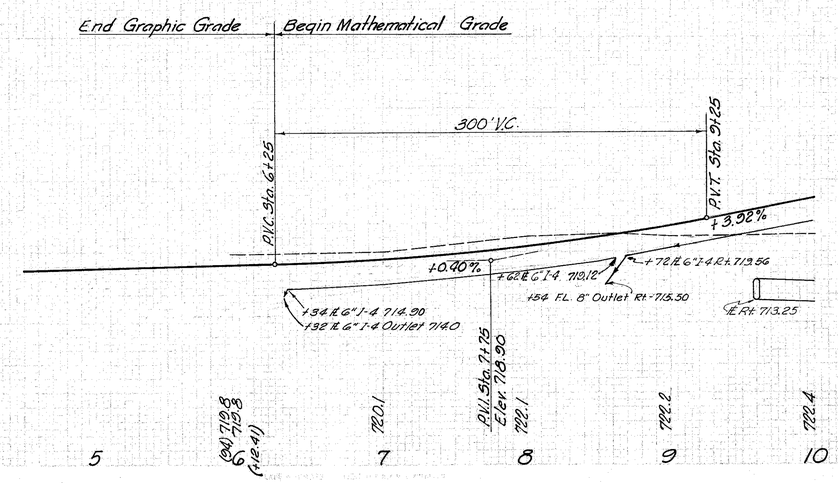

DRAINAGE

See Sheet No.	Ref. No.	Station From	Station To	Side ℄		1-4 Underdrain Shallow 6" Lin. Ft.	1-4 Pipe Outlet for Underdrain Sec. M-6.4(a) 8" Lin. Ft.	1-5 Underdrain Bend 6"x30° Each	1-5 Underdrain Bend 6"x60° Each	1-14 Type I Revsd Gutter - Medi. 4' F.B. Lin. Ft.	1-10 Sodding Sq. Yds.
	1-0	6+32	8+62	Rt.		6"	8"				
240	2-0	8+54	10+00	Rt.		243	10	1			
240	2-0	9+65	10+00	Rt.		149	10	1		38	
196	3-0										12
					Total	392	20	1		38	12

MICHAEL BAKER JR., CONSULTING ENGINEERS
ROCHESTER, PENNSYLVANIA

STATE OF OHIO
DEPARTMENT OF HIGHWAYS
STATE HIGHWAY NO. 1
C-44
S.R. NO. 306 INTERCHANGE RAMP-C
STA. 1+00 TO STA. 10+00

Designed	Drawn	Traced	Checked	Reviewed	Date	Revised
H.V.	R.G.	K.A.	E.H.			

RAMP C STA. 1+00 TO STA. 10+00