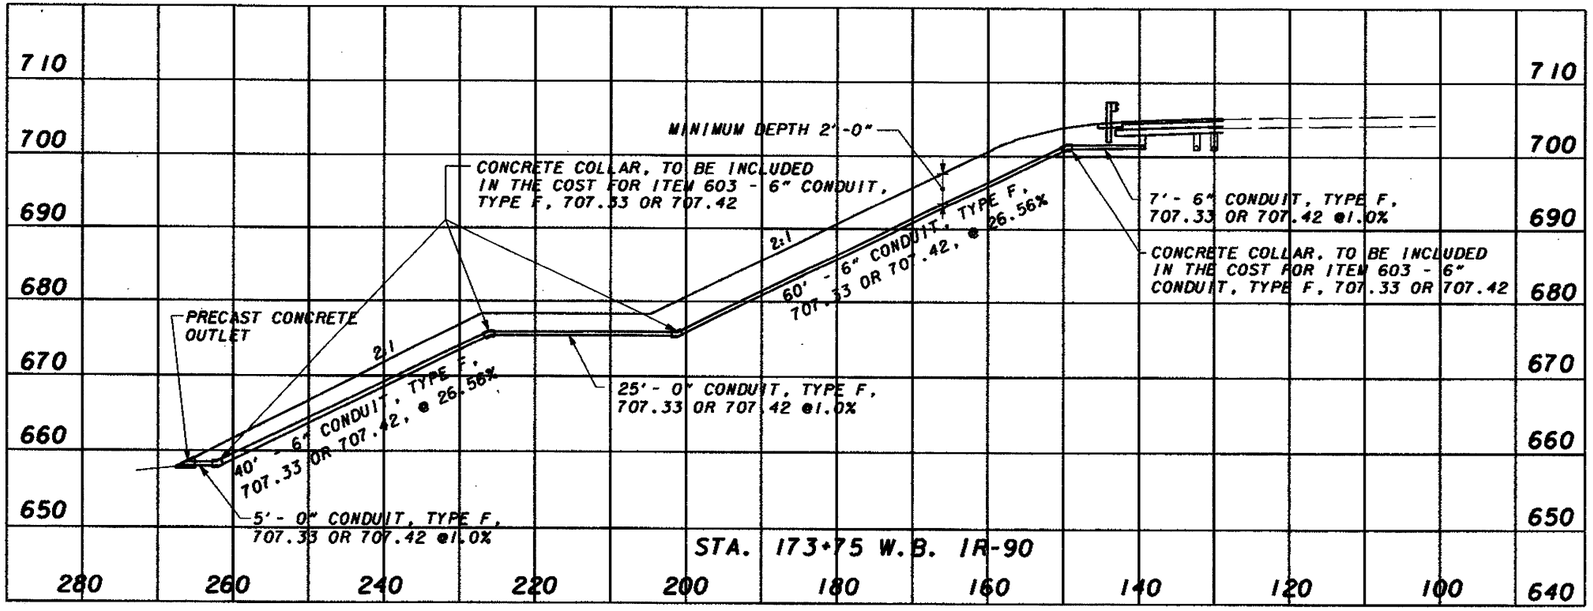

22623grb.dgn

CALCULATED MRS
DRAWN AEN

UNDERDRAIN OUTLET DETAIL SHEET

LAK-90-4.10