CALC. BY DATE
CHKD. BY DATE

LAKE COUNTY
LAK-90-8.77/29.20

OHIO
FHWA REGION 5

20
101

END AREA		VOLUME	
CUT	FILL	CUT	FILL

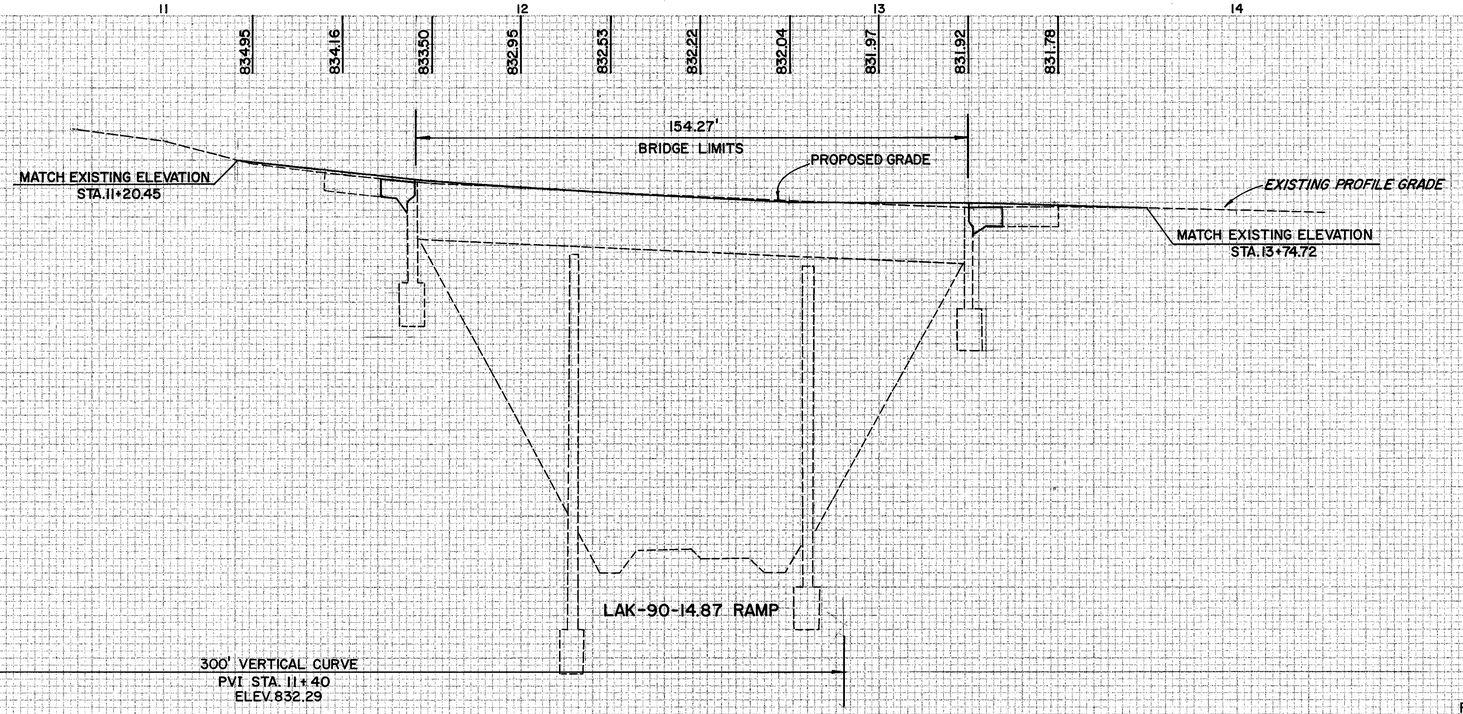

FOR PLAN VIEW
SEE SHEET NO. 18

| | | |