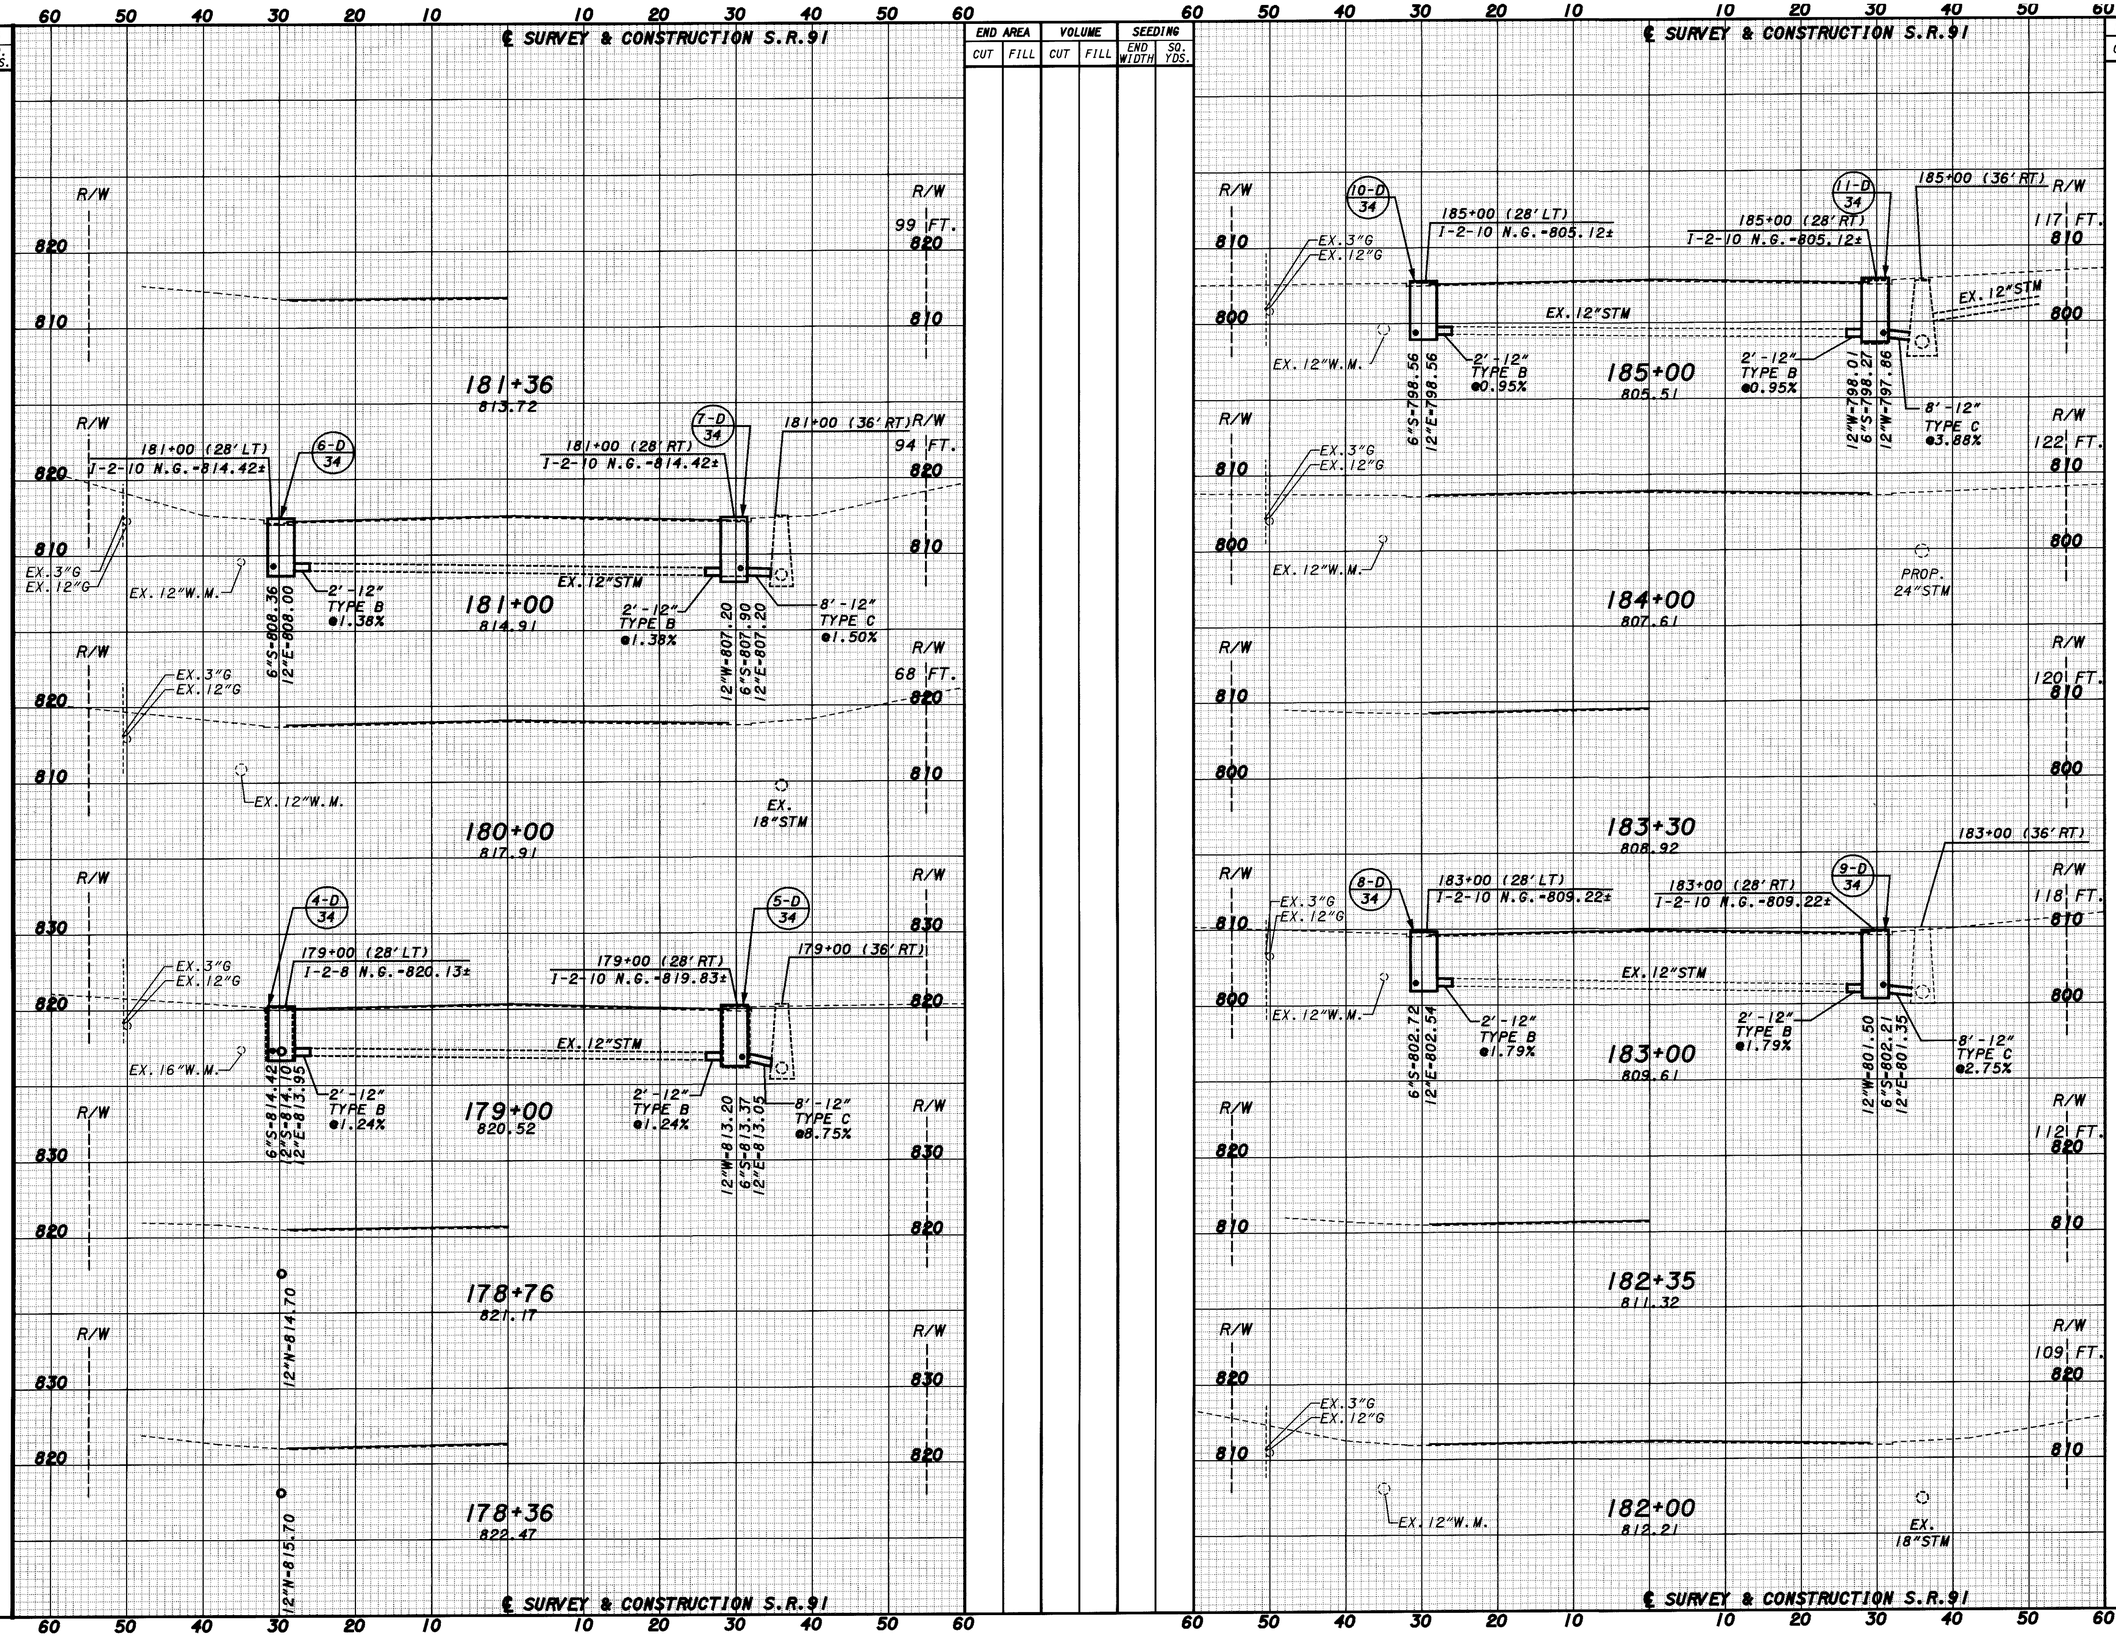

CALCULATED BJK
CHECKED BJK

CROSS SECTION SHEET
SR-91
STA. 178+36 TO STA. 185+00

CUYAHOGA COUNTY
LAKE COUNTY
CUY/LAK-91-15.42/0.00

PLOT SUBMITTED: 09-OCT-1998 13:01
09864GXN.DGN
PLOTTED BY: fkonopka
PLOTTED FROM: i:\users\bkruse\pid09864\09864gxm.dgn