NOTE :- TREES & STUMPS TO BE REMOVED FROM BIKEPATH

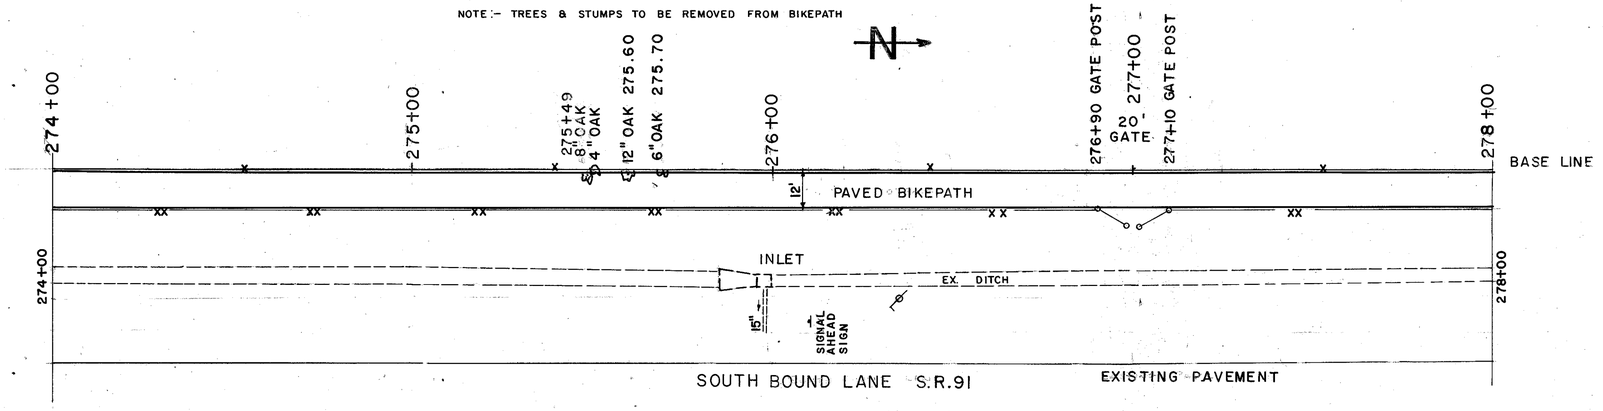

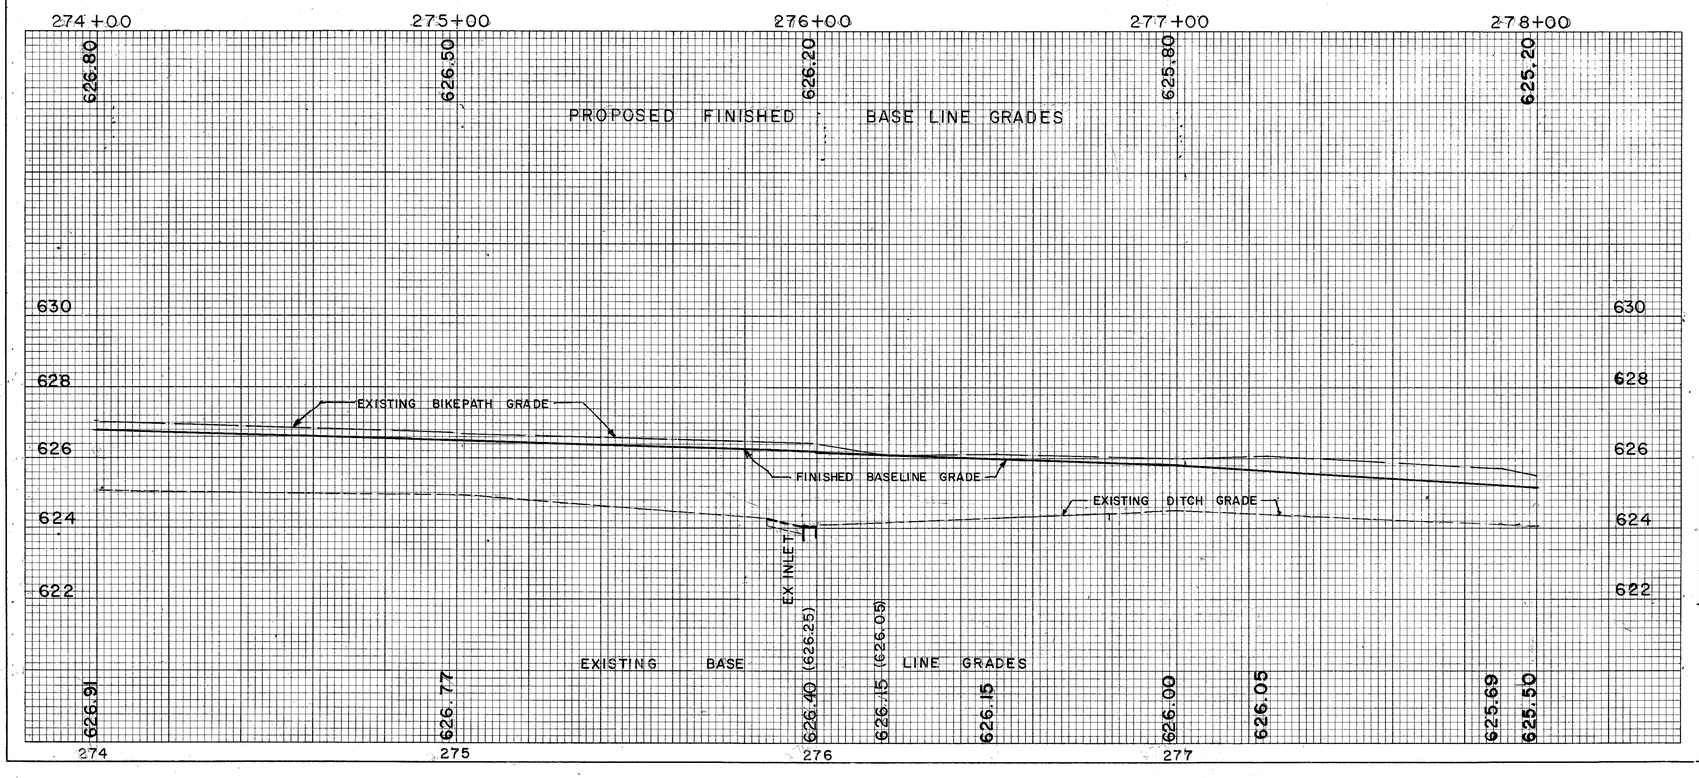

LAKE COUNTY
LAK-91-5.04

FHWA REGION	STATE	PROJECT	
5	OHIO		

6
11

SEE SHEET NO.

ESTIMATED QUANTITIES

REF. NO.	STATION TO STATION	SIDE