# Record of Surveys, Lake County, Ohio.



Plat of Survey, No. 116, Willoughby Town 9, Range 10

Survey made Aug 23rd 1890, at the request of J. A. Beidler

For the purpose of locating lines and finding amount of land

by H. N. Munson County Surveyor.

## DESCRIPTION.

Beginning at an iron stake in the center of the Main road and in the west line of Sub Lot No 1, in Tract No. 14. thence with said line N. 3° E. 5.3 chains to the South line of N.Y. C. & St. L. R.R. thence with the South line of said R.R. N. 58½° E. 17 chains & 20 links. thence S. 2¼° W. 5.8 chains & 33 links to the center of said road, thence with same. N. 76½° E. 7 chains & 6 links. thence S. 3° W. 6 chains & 40 links to South ~~West~~ corner of School House lot. thence with South line of same. S. 88¾° E. 2 chains to center of Schram road. thence with same. S. 2¼° W. 11 chains 14½ links. thence N. 86¾° W. 17 chains & 92 links. thence N. 4° E. 12 chains 81 links to center of Allgair road. thence with same N. 76½° W. 6 chains 32 links to the place of beginning. Containing 107.36 a.

## CALCULATIONS.

| Sta. | Course. | Distance. | Latitude. North. | Latitude. South. | Departure. East. | Departure. West. | Double Longitude. | Double Areas. North. | Double Areas. South. | REMARKS. |
|---|---|---|---|---|---|---|---|---|---|---|
| | | | | | | | | | | |

I, H. N. Munson County Surveyor of Lake County, Ohio, do hereby cerlify, that I have surveyed and subdivided Lot No. 1 in Tract No. 14, Township of Willoughby in accordance with the statutes of Ohio, and the laws of the United States.

Surveyed pursuant to the application of J. A. Beidler and Aug 23rd A. D. 1890

H. N. Munson County Surveyor.

Flagmen.

Markers.
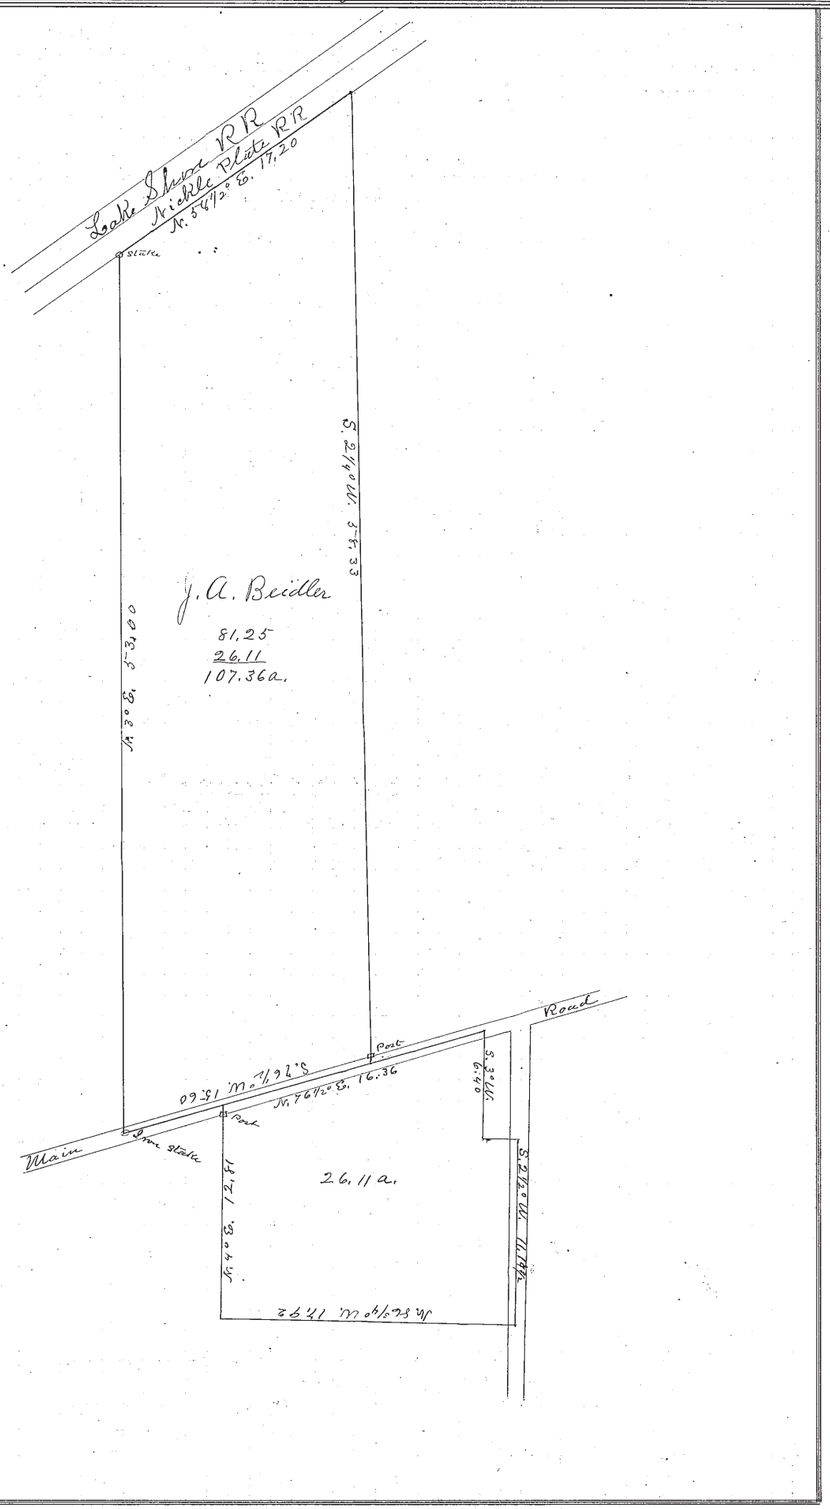
Tapemen.