Record of Surveys,

Plat of Survey , No. 184 , Painesville Town 11 , Range 8

Survey made March 12th 1892, at the request of Henry A. Suttle

For the purpose of locating line

by H. N. Munson County Surveyor.

DESCRIPTION.

Survey of land for Henry A. Suttle. Being a part of Lots No. 15 & 16 & 9 & 10 of Hitchcocks, Marshall & Rockwells Survey and addition of lots, to the Town of Painesville

CALCULATIONS.

Sta.	Course.	Distance.	Latitude. North.	Latitude. South.	Departure. East.	Departure. West.	Double Longitude.	Double Areas. North.	Double Areas. South.	REMARKS.

I, H. N. Munson County Surveyor of Lake County, Ohio, do hereby certify, that I have surveyed and subdivided Lots No. 15-16-9 & 10 in ~~Tract No.~~ , Township of ~~Township~~ Painesville in accordance with the statutes of Ohio, and the laws of the United States.

Surveyed pursuant to the application of Henry A. Suttle and March 12th A. D. 1892

H. N. Munson County Surveyor.

Flagmen.

Markers.

Tapemen.
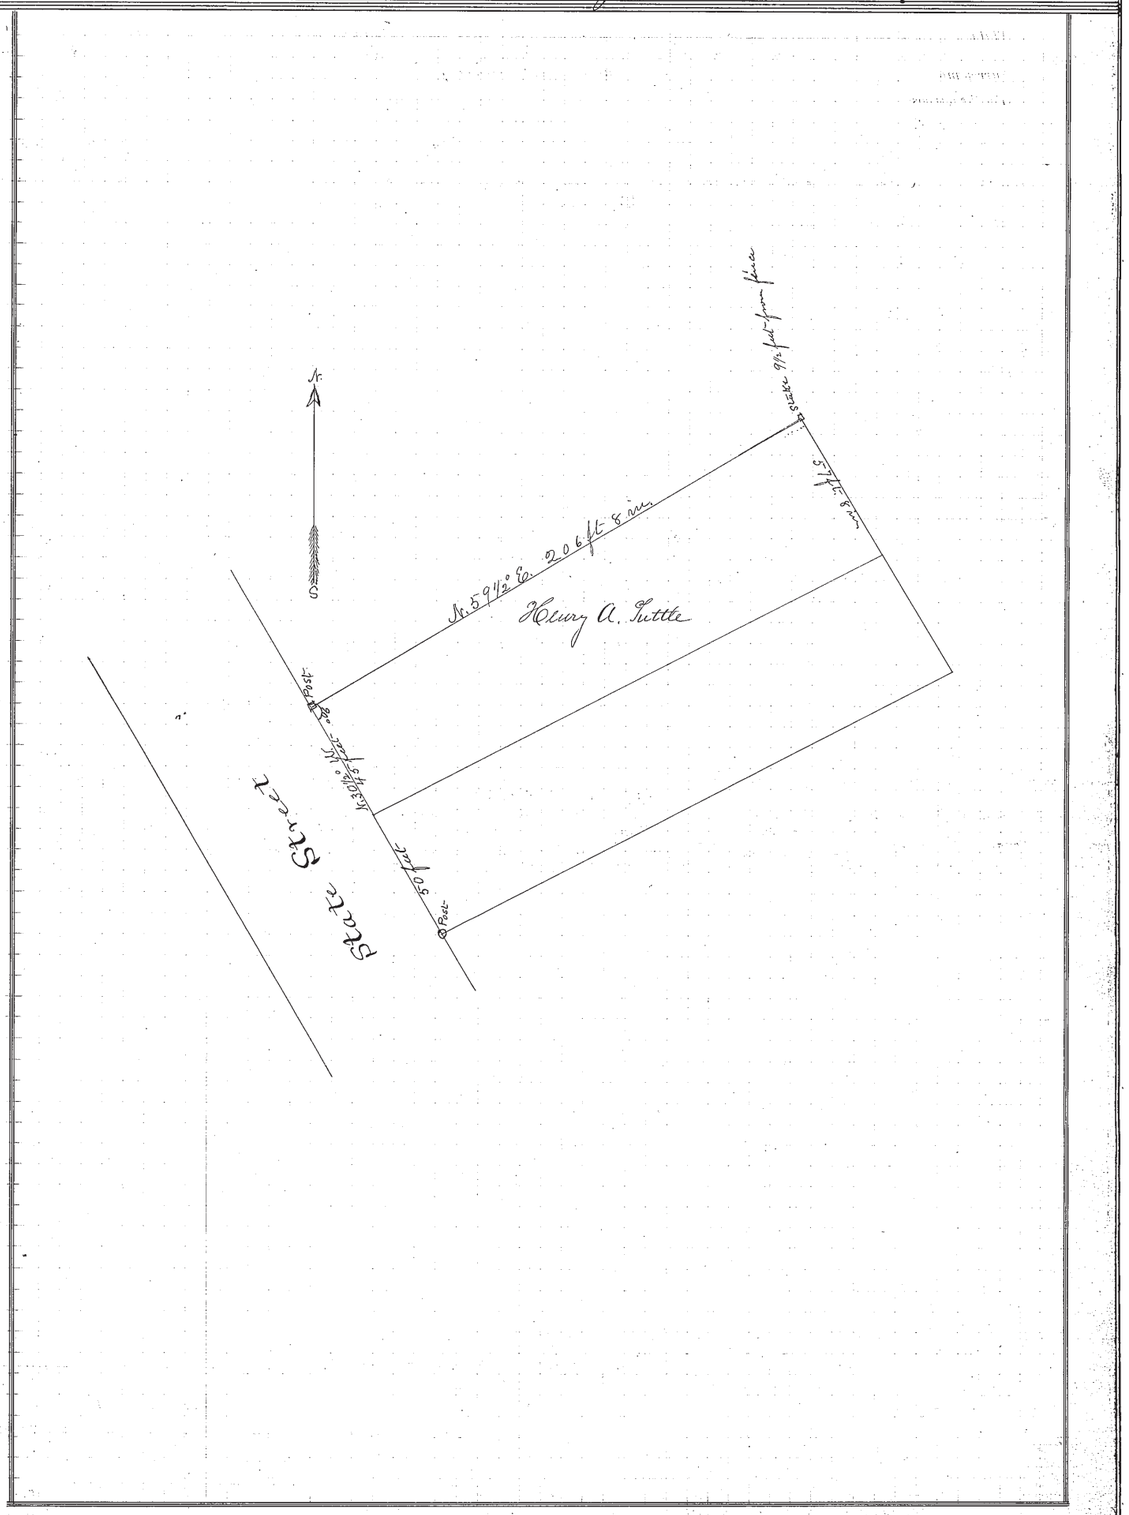
Lake County, Ohio.