Record of Surveys, Lake County, Ohio.

Plat of Survey, No. 195, Town, Range

Survey made May 25th 1882, at the request of L. V. Astell

For the purpose of dividing Estate

by H. N. Munson County Surveyor.

DESCRIPTION.

Survey of lands of the Estate of L. Astell in Lot 54 Perry township also Survey formerly made for L. V. Astell in the South part of Lot 44 in said township. Distances Courses & Contents given on Plat.

CALCULATIONS.

Sta.	Course.	Distance.	Latitude. North.	Latitude. South.	Departure. East.	Departure. West.	Double Longitude.	Double Areas. North.	Double Areas. South.	REMARKS.

I, H. N. Munson County Surveyor of Lake County, Ohio, do hereby certify, that I have surveyed and subdivided Lot No. 54 & 44 in Tract No. , Township of Perry in accordance with the statutes of Ohio, and the laws of the United States.

Surveyed pursuant to the application of L. V. Astell and May 25th A. D. 1882

H. N. Munson County Surveyor.

Flagmen.

Markers.
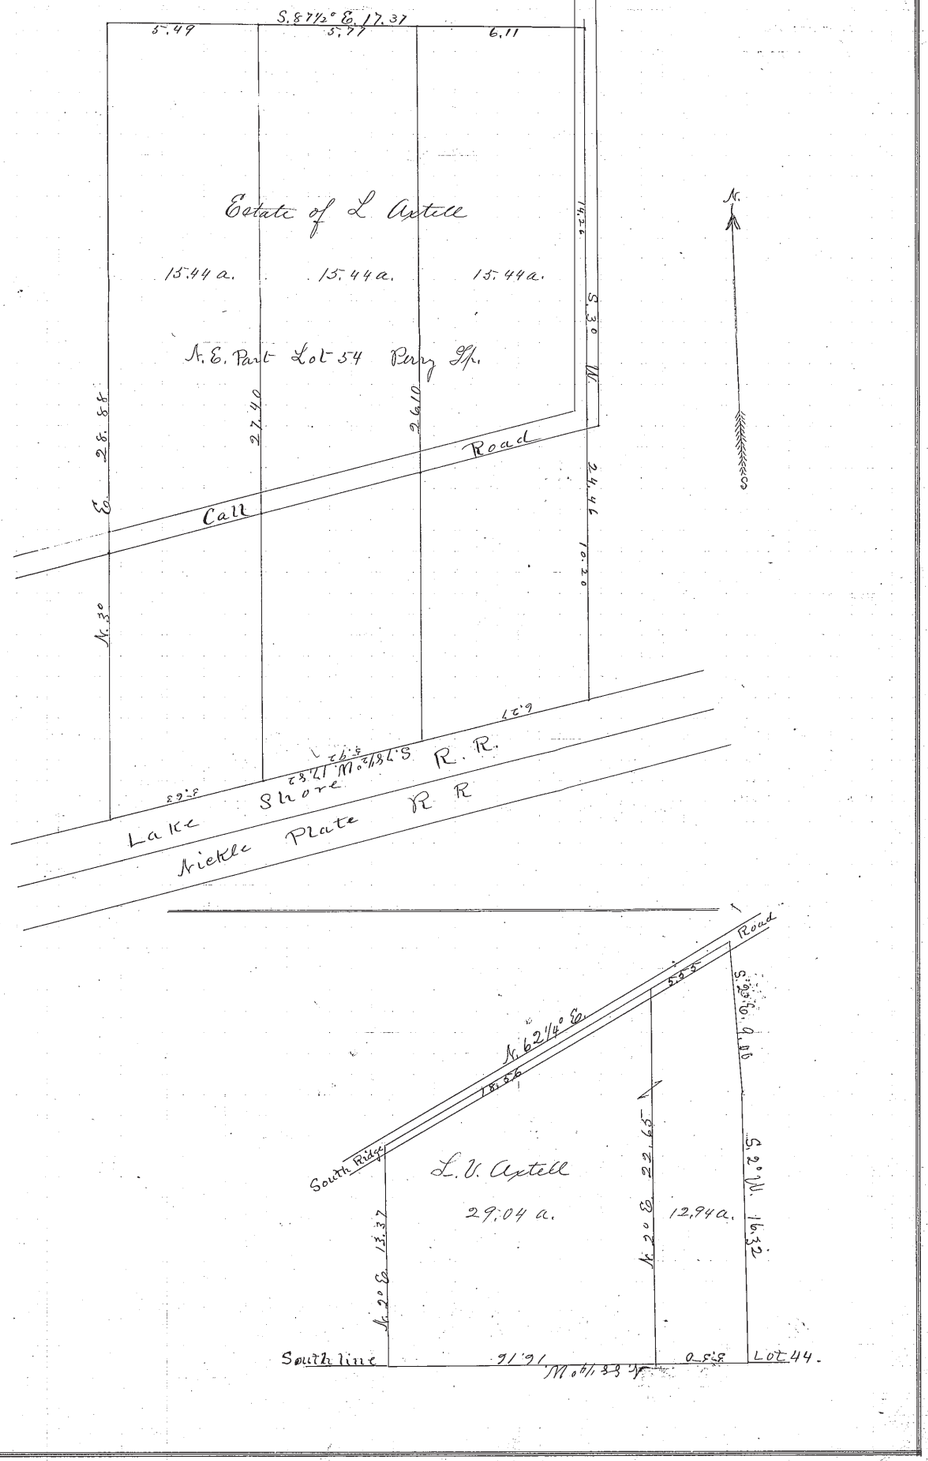
Tapemen.