Record of Surveys,

Lake County, Ohio.

Plat of Survey, No. 34, Painesville Town 11, Range 8

Survey made March 9th 1888, at the request of J. T. Armstrong

For the purpose of locating boundary lines, & improvements

by H. N. Munson County Surveyor.

DESCRIPTION.

Survey of Tract of Lot No. 26 in Tract no. 4 in Painesville township a parcel in the center of ~~bound~~ Rocky ~~Creek~~ River

Beginning at the present Southern terminus of the Government Pier, on the west side of said river, thence N. 89½° W. (being at right angles with said Pier) to a stake 800 feet distant from the South east corner of said Pier, thence S. ½° W. being at right angles with last described line 1200 feet to a stake, Eleven feet west of a Black Oak tree marked with 3 hacks and a blaze, thence S. 89½° E. 1800 feet thence N. ½° E. 1200 feet to said South east corner of said Pier Containing in said described piece, 122,03 acres besides what would lie between above described land & center of River

Also another tract of land situate in said township described as follows. Beginning at a point 1200 feet South and 244 feet west of the present Southeast corner of said Government pier being also the South line of the piece above described, thence S ½° W. 108 feet, to a stake, thence on a 6° Curve, with a Radius of 955 feet westwardly (Chord 661 ft.) 675 feet to a stake, thence S. 41° W. (at 385 feet struck a White Oak tree on the bank of the Marsh, which marked with 3 hacks) 907 feet to the North line of Stephen Mathews estate, set stake, & found an old stake 7 feet west of it, and including a strip of land 44 feet wide on the east & 56 feet wide on the west side of above described lines and containing 3,87 acres of land

CALCULATIONS.

Sta.	Course.	Distance.	Latitude. North.	Latitude. South.	Departure. East.	Departure. West.	Double Longitude.	Double Areas. North.	Double Areas. South.	REMARKS.

I, H. N. Munson County Surveyor of Lake County, Ohio, do hereby certify, that I have surveyed and subdivided Lot No. 26 in Tract No. 4, Township of Painesville, in accordance with the statutes of Ohio, and the laws of the United States.

Surveyed pursuant to the application of James T. Armstrong and March 9th A. D. 1888

H. N. Munson County Surveyor.

Flagmen.

Markers.
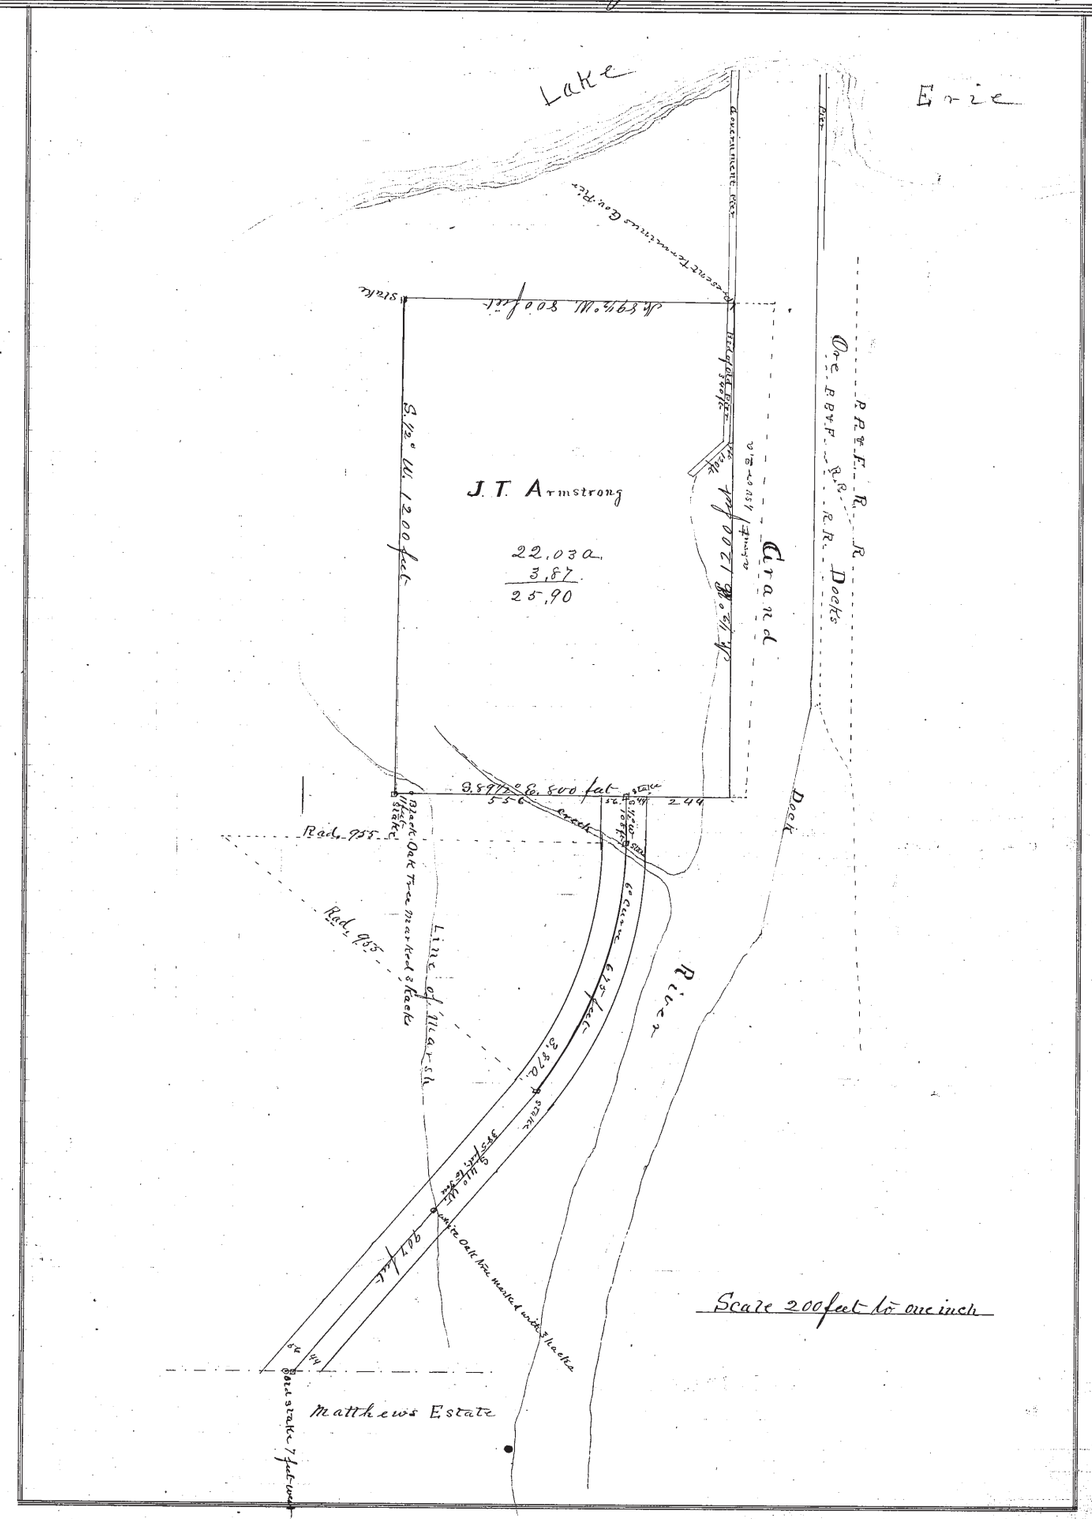
Tapemen. H. N. Munson, George Hoyt