Record of Surveys,

Plat of Survy of Old Road, No. 40, Leroy Town 10, Range 7

Survey made June 14th 1888, at the request of Co. Commissioners.

For the purpose of locating road on line of Lots 8 & 9 in Leroy township from the Girdled Road, South to Co. line

by H. N. Munson County Surveyor.

DESCRIPTION.

Beginning at a stake in the center of the Girdled Road, and in the line between Lots 8 & 9 from which the North East Corner of Boatsman Meeting House bears S. 43° W. 70⅝ feet distant, and in line with a stone about 1½ miles North, thence S. 1¾° W. (at 30 chains drove Iron stake at 74.97 drove iron Stake for center of road from which a Hard Maple tree marked with 3 hacks, 10 inches in diameter bears West. 23½ feet distant) 124 chains & 63 links to a piece of Iron Gas Pipe driven in the ground, from which a Hard Maple tree bears S. 3° W. 28.3 feet dist. said tree standing 1.6 feet west of line of road, whose distance One Mile & One Hundred & Twenty Eight & One Half rods or 124.63 chains.

CALCULATIONS.

Sta.	Course.	Distance.	Latitude. North.	Latitude. South.	Departure. East.	Departure. West.	Double Longitude.	Double Areas. North.	Double Areas. South.	REMARKS.

I, H. N. Munson County Surveyor of Lake County, Ohio, do hereby certify, that I have surveyed ~~and subdivided~~ Road Lot No. 8 & 9 in ~~Tract No.~~ Leroy Township of Leroy in accordance with the statutes of Ohio, and the laws of the United States.

Surveyed pursuant to the application of Co. Commissioners and June 14th A. D. 1888

H. N. Munson County Surveyor.

Flagmen.

F. M. Barker Markers.

W. H. Bliss
Wm Haskell
Topemen.
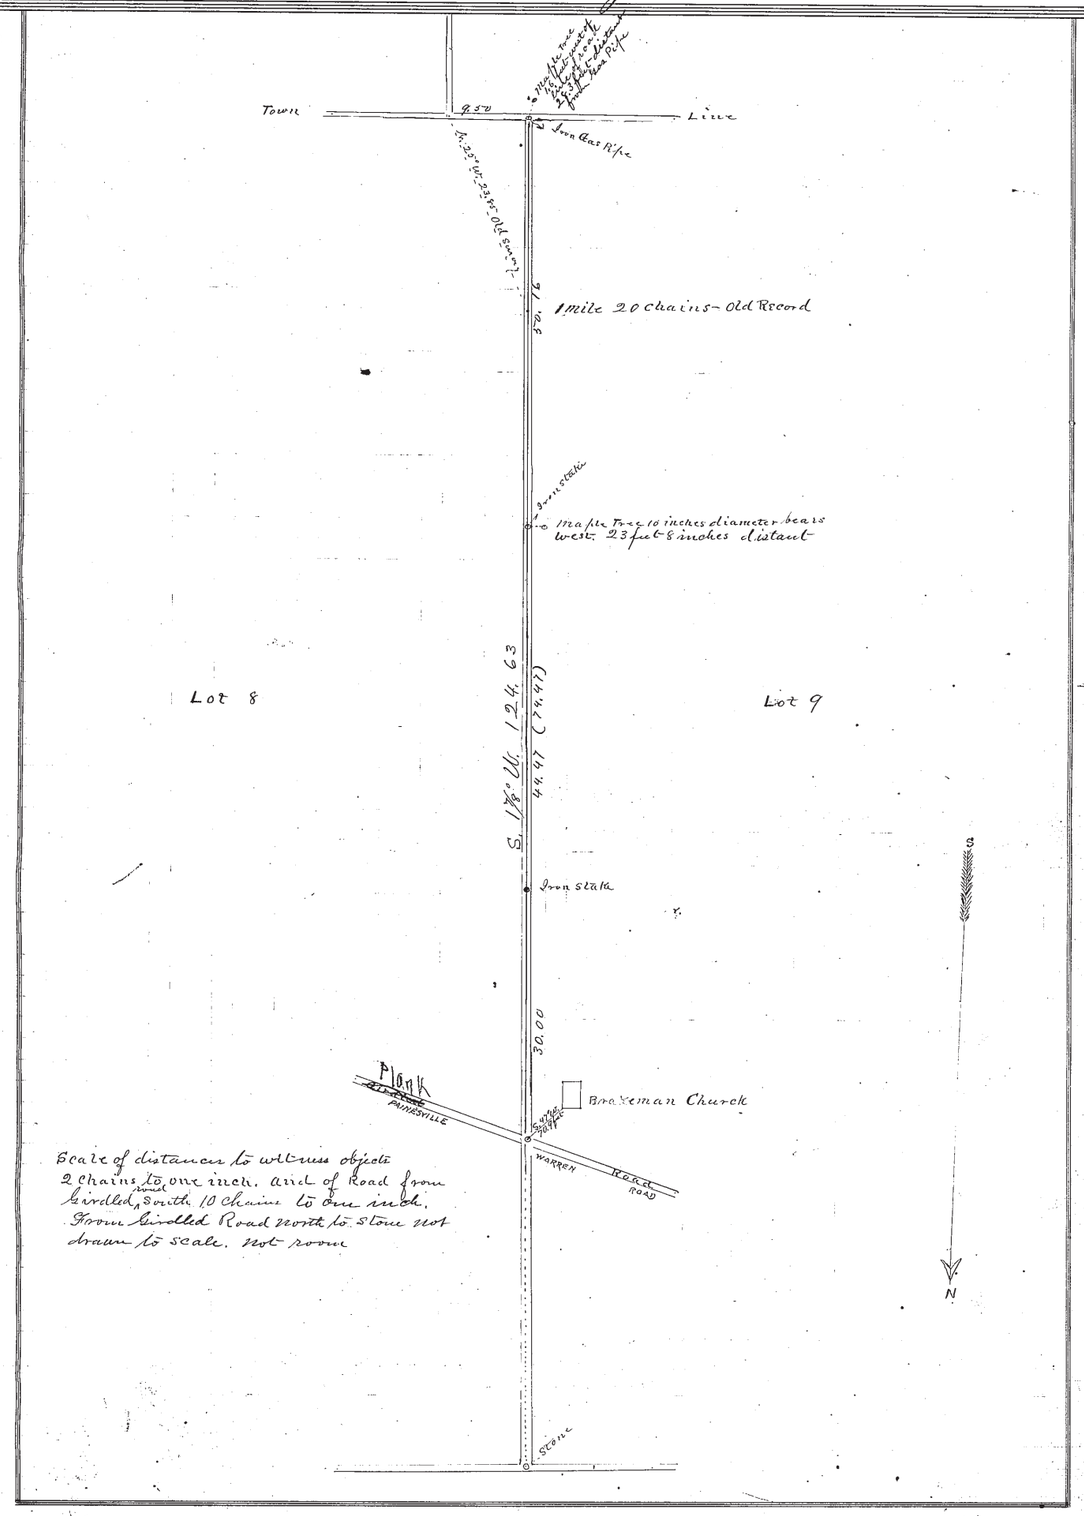
Lake County, Ohio.