Plat of Survey . No. 99 . Willoughby Town 9 . Range 10

Survey made May 26th 1880, at the request of Ford Storms

For the purpose of dividing into lots

by H. N. Munson County Surveyor.

DESCRIPTION.

Survey & Subdivision of a part of Lot No. 2 in Tract No. 13 in Willoughby Township & Village. Distances. Courses & Contents given on plat

CALCULATIONS.

Sta.	Course.	Distance.	Latitude. North.	Latitude. South.	Departure. East.	Departure. West.	Double Longitude.	Double Areas. North.	Double Areas. South.	REMARKS.

I, H. N. Munson County Surveyor of Lake County, Ohio, do hereby certify, that I have surveyed and subdivided Lot No. 2 in Tract No. 13, Township of Willoughby in accordance with the statutes of Ohio, and the laws of the United States.

Surveyed pursuant to the application of Stephen Storms and Ford Storms May 26th A. D. 1880

H. N. Munson County Surveyor.

Flagmen.

Markers.
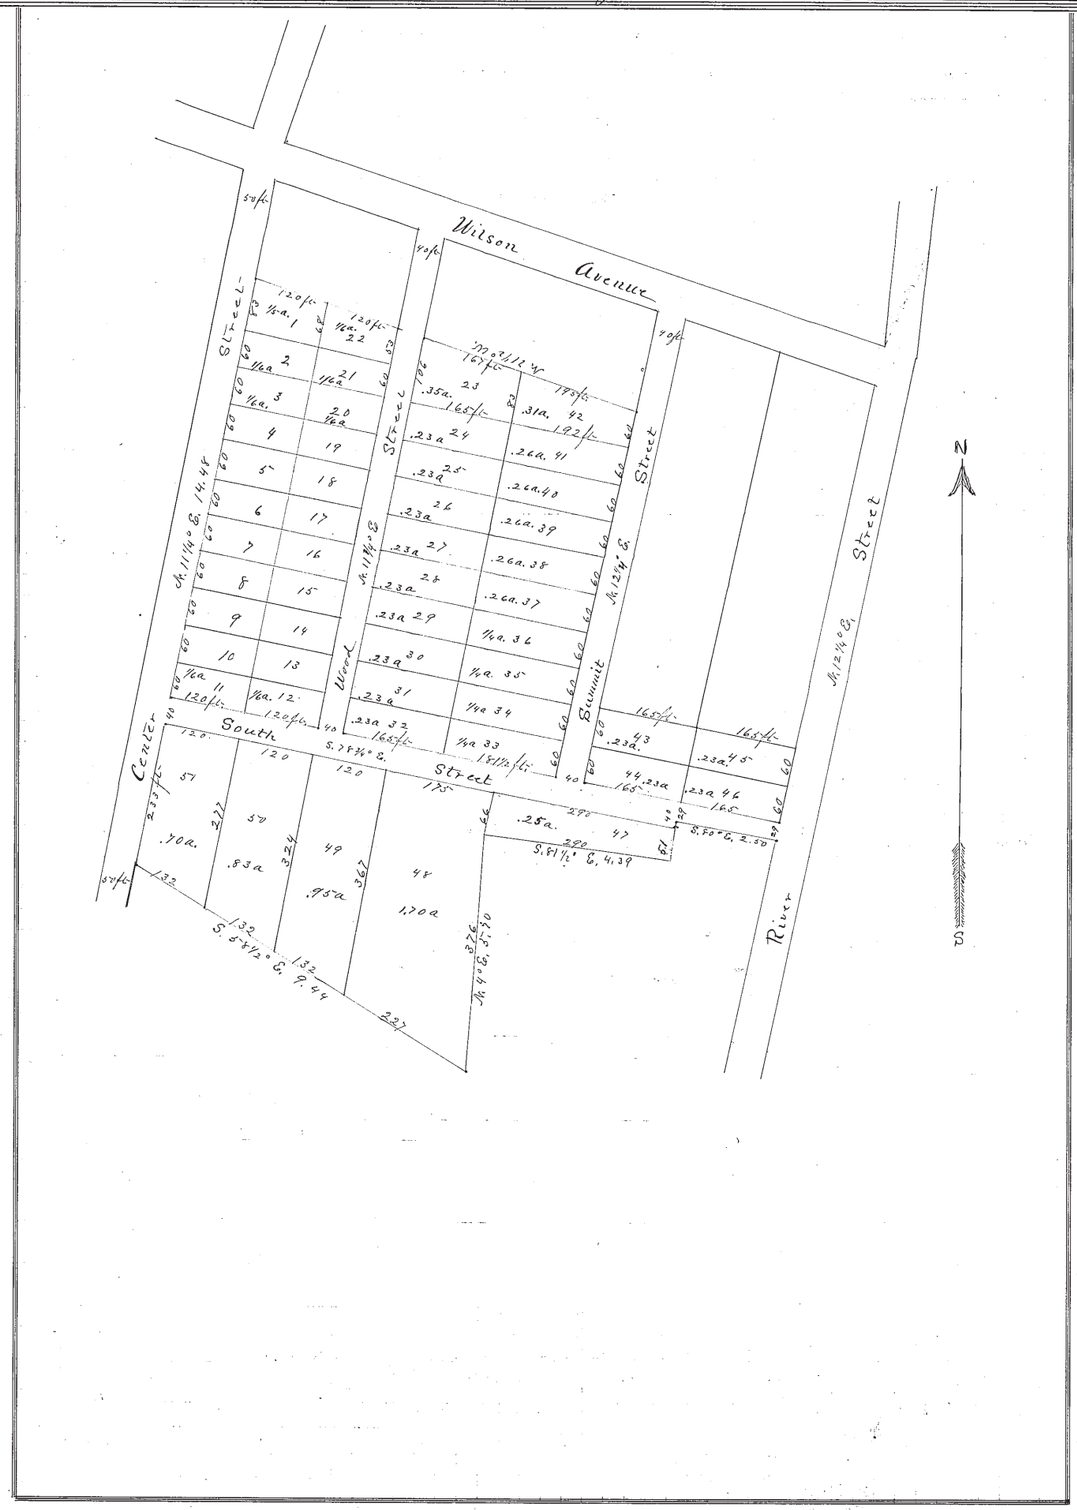
Tapemen.