RECORD OF SURVEYS,

Plat of Survey, No. 18, Willoughby Town 9, Range 10

Survey made November 21st 1892, at the request of M. Richardson
For the purpose of locating lines

by H. N. Munson County Surveyor.

DESCRIPTION.

Survey of part of Lot No. 8, Douglass Tract.
Monuments, lines, and measurements shown on plat.

CALCULATIONS.

Sta.	Course.	Distance	Latitude.		Departure.		Double Longitude.	Double Areas.		REMARKS
			North.	South.	East.	West.		North.	South.	

I, H. N. Munson County Surveyor of Lake County, Ohio, do hereby certify, that I have surveyed ~~and subdivided~~ part of Lot. No. 8 in Tract ~~No.~~ Douglass Township of Willoughby in accordance with the statutes of Ohio, and the laws of the United States.
Surveyed pursuant to the application of M. Richardson and November 21st A. D. 1892

H. N. Munson County Surveyor.

} Flagmen.

} Markers.

F. Parker
A. Perry } Tapemen.
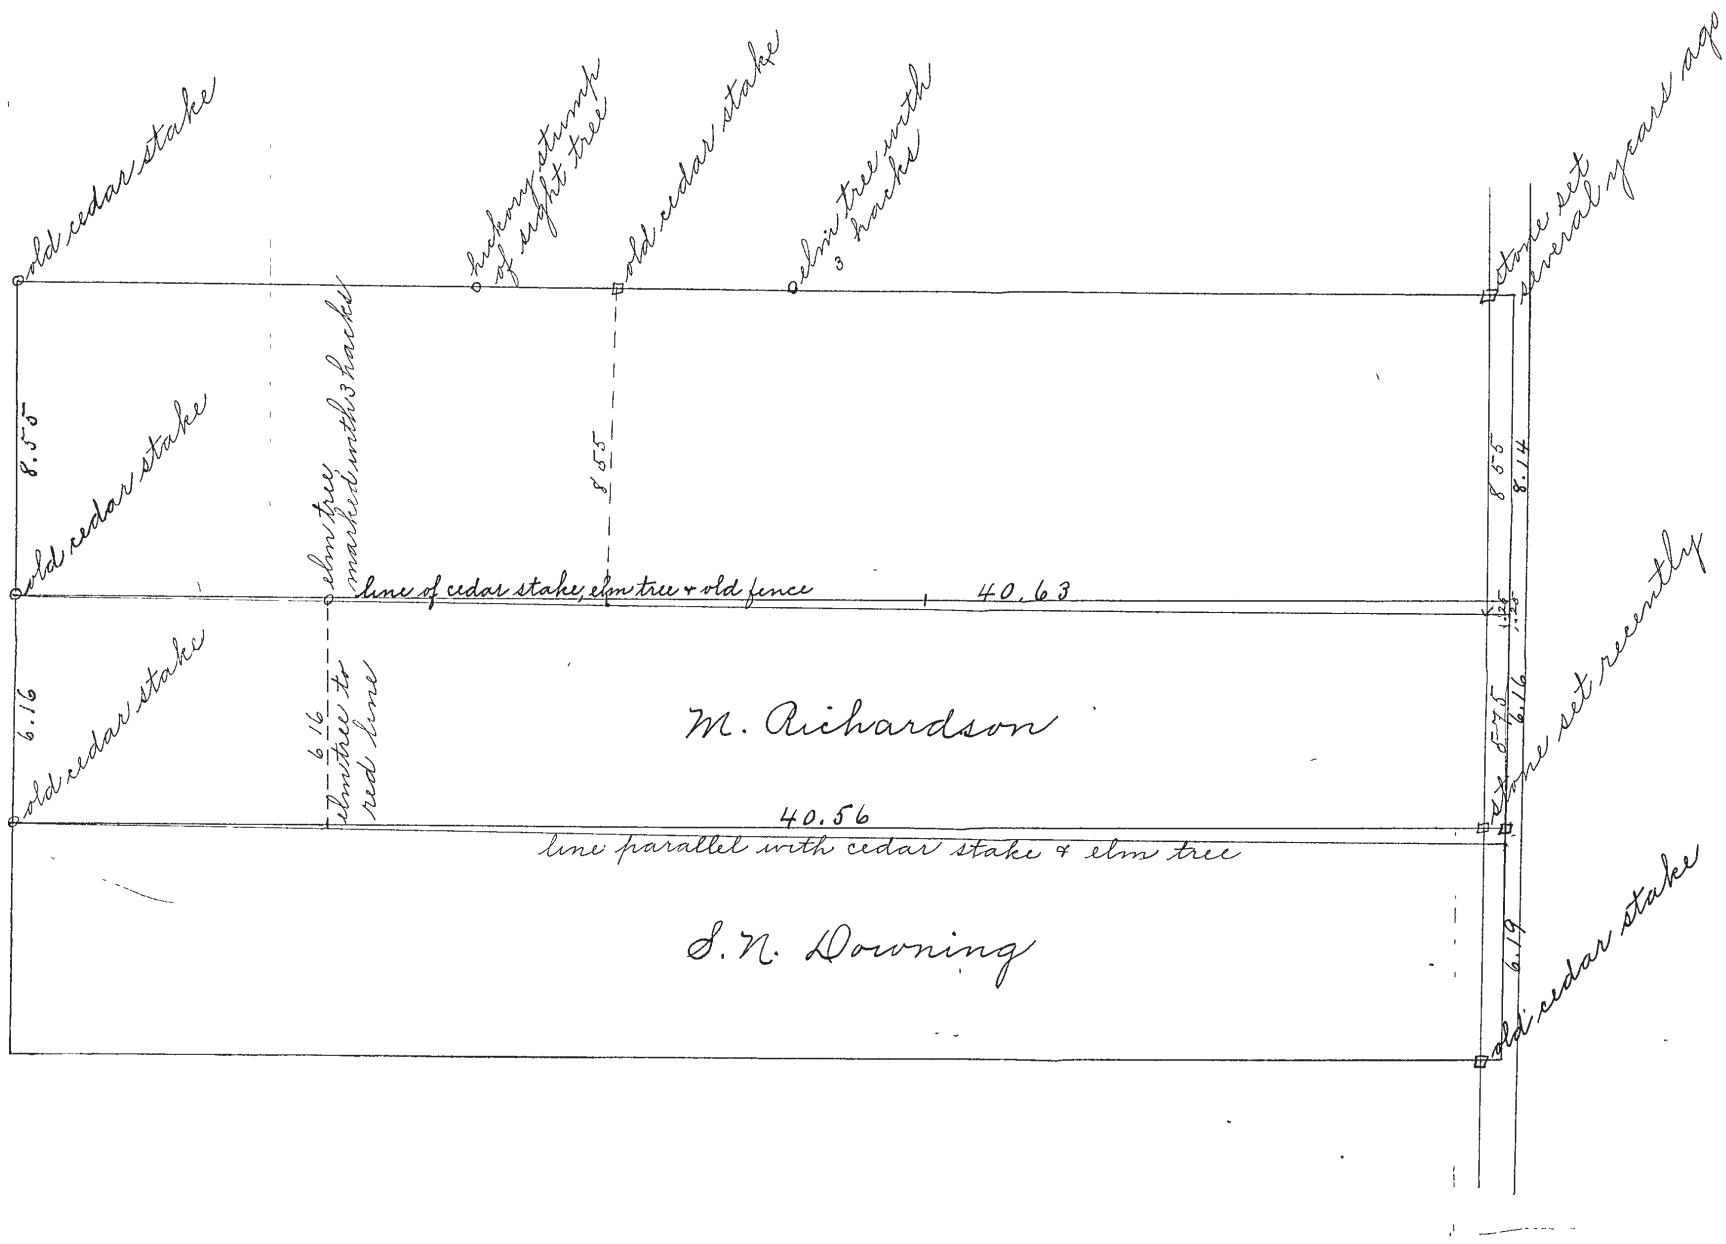
LAKE COUNTY, OHIO.