RECORD OF SURVEYS.

Plat of Survey, No. 152, Willoughby Township 9 N, Range 10 W

Survey made June 26 1907 (189), at the request of County Commissioners

For the purpose of laying out a county road

by County Surveyor.

DESCRIPTION.

Beginning at a point 112.5 feet south of a stone at the north end of the Wooden Road and in the center thereof, thence across land of William Berry to the south east corner of land of S. White; thence north along the east line of Whites land to the north east corner thereof; thence northwesterly across land of the Shaker Vineyards Land Company to the Lake Road at a point near the east line of Lot 8 Tract 15

CALCULATIONS.

Sta.	Course	Distance.	Latitude. North.	Latitude. South.	Departure. East.	Departure. West.	Double Longitude.	Double Areas. North.	Double Areas. South.	REMARKS

I, County Surveyor of Lake County, Ohio, do hereby certify, that I have surveyed ~~and subdivided Lot. No.~~ in Tract No. Township of Willoughby in accordance with the statutes of Ohio, and the laws of the United States.

Surveyed pursuant to the application of Eldon A Wendt and others

June 26 1907 A D. 189

J. E. Ware County Surveyor.

Flagmen.

Markers.

Frank Gilbert
L. B Ward

Tapemen.
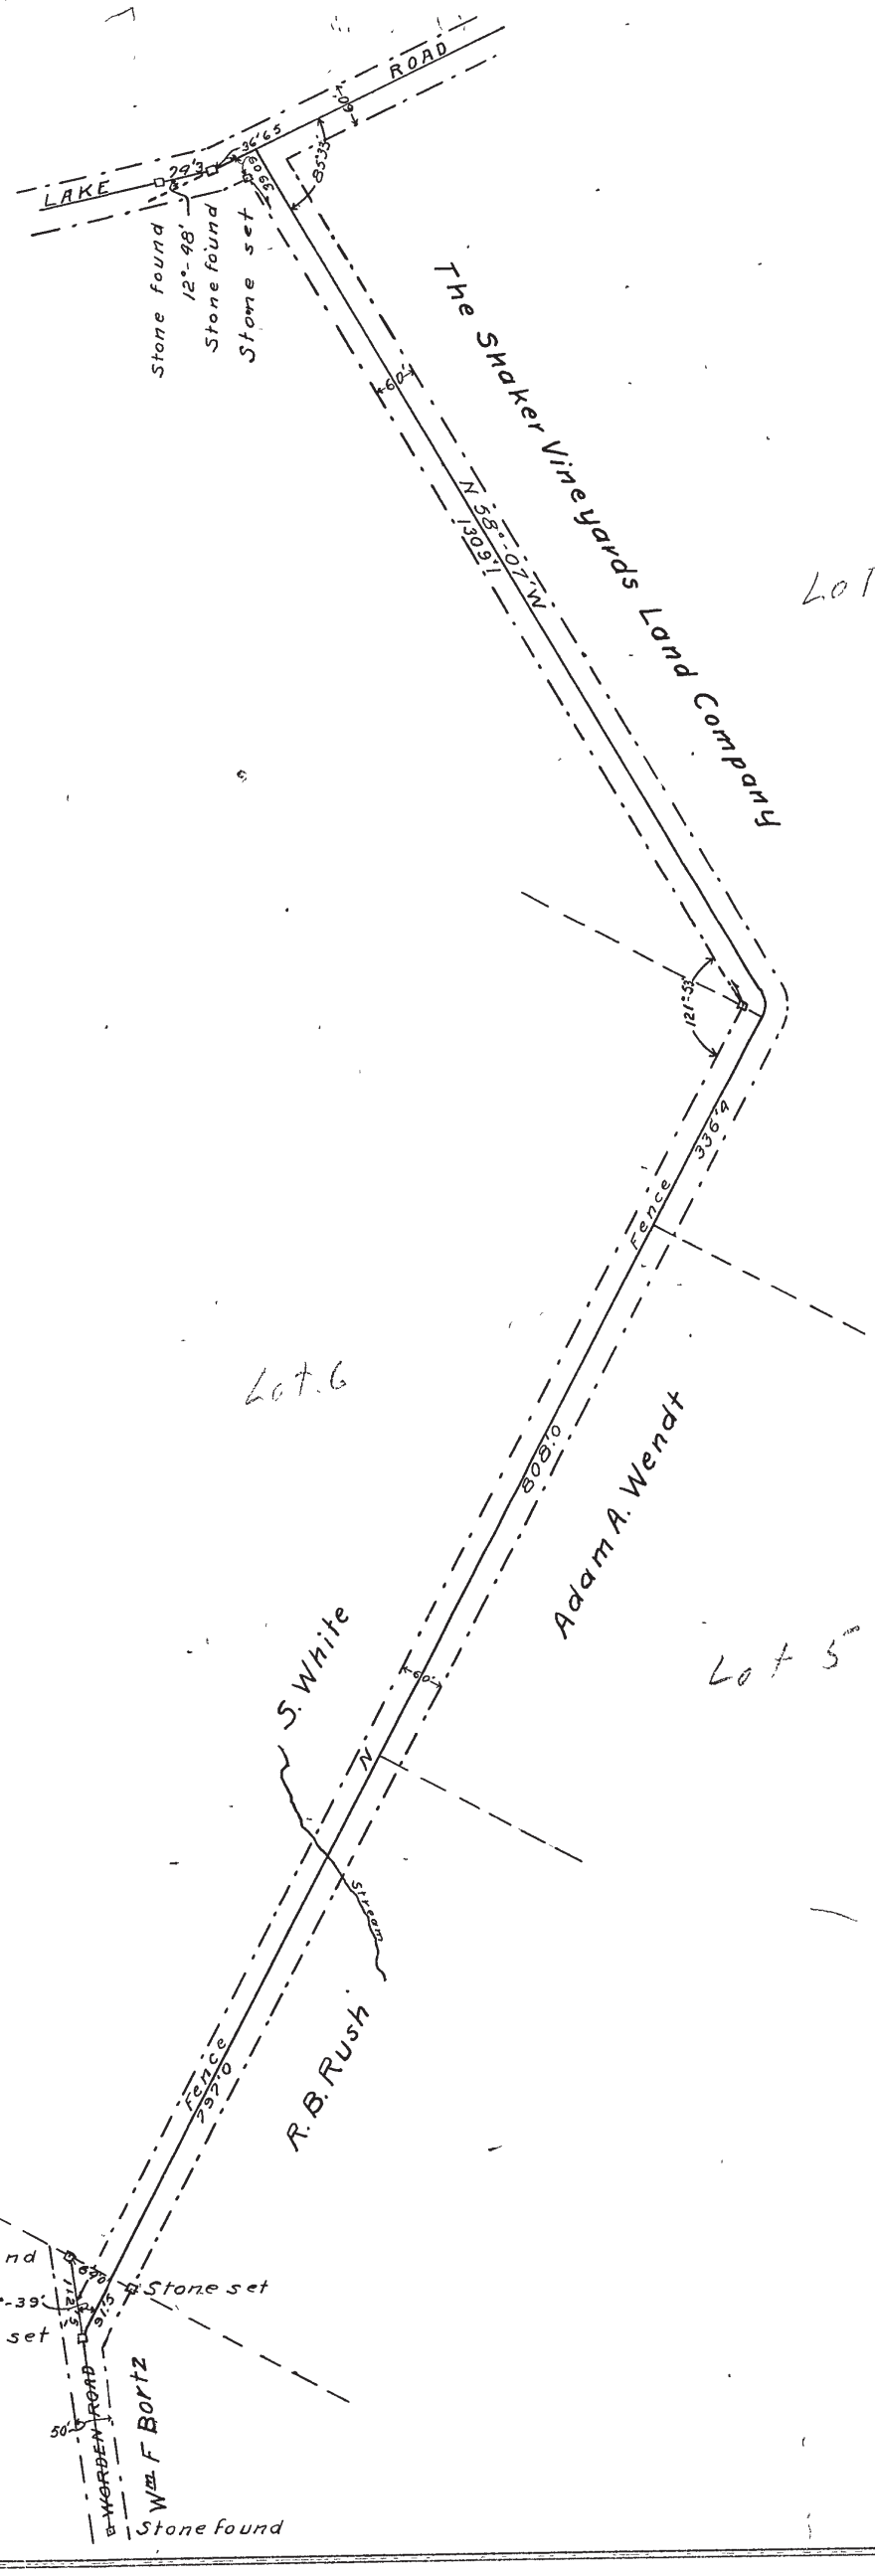
LAKE COUNTY, OHIO.