RECORD OF SURVEYS,

Plat of Survey, No. 98, Town 11, Range 7

Survey made August 17th 1898, at the request of Thomas Stinchcomb
For the purpose of conveying 31 acres to Robert S West

by Frank M Barker County Surveyor.

DESCRIPTION.

Being the north eastern part of lot no 67. Beginning at the north east corner of said lot at a stone - Thence N 86½° W Fourteen (14) chains & twelve (12) links along the north line of said lot to a stone Thence S 3½° W (21) Twenty one chains & six (6) links to a stone Thence S 86½° E Fourteen (14) chains & twelve (12) links to the east line of said lot no 67 to a stone Thence N 3½° E along the E line of said lot twenty one (21) chains & six (6) links to place of beginning containing ~~Thirty one~~ (31) acres of land

CALCULATIONS.

Sta.	Course.	Distance.	Latitude		Departure.		Double Longitude.	Double Areas.		REMARKS.
			North.	South.	East.	West.		North.	South.	

I, Frank M Barker County Surveyor of Lake County, Ohio, do hereby certify, that I have surveyed and subdivided Lot. No. 67 in Tract No. Township of Perry in accordance with the statutes of Ohio, and the laws of the United States.
Surveyed pursuant to the application of Thomas Stinchcomb and Robt S West, August 17 A D. 1898

Frank M Barker County Surveyor.

Flagmen.

Markers.

Tapemen.

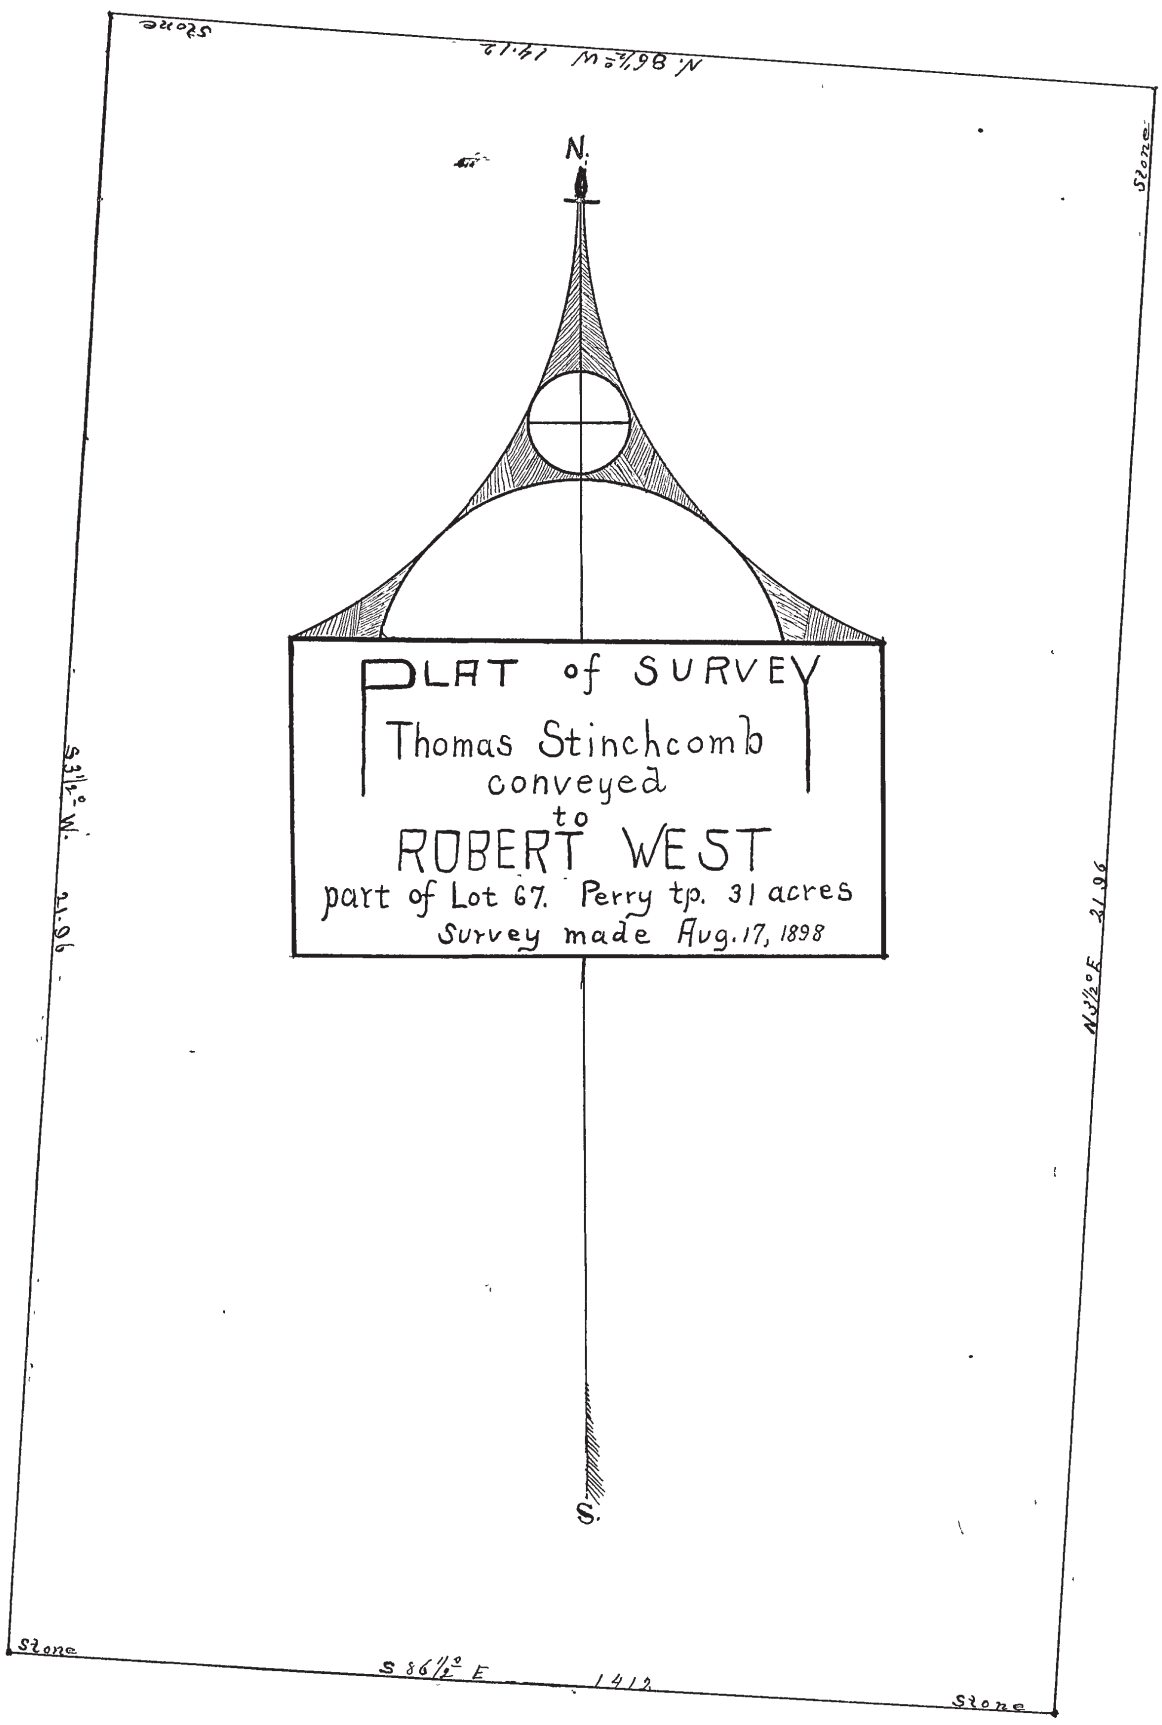
N.
S.
PLAT of SURVEY
Thomas Stinchcomb
conveyed
to
ROBERT WEST
part of Lot 67. Perry tp. 31 acres
Survey made Aug. 17, 1898
N. 86½° W 14.12
Stone
Stone
S 3½° W. 21.96
N 3½° E 21.96
Stone
S 86½° E 14.12
Stone