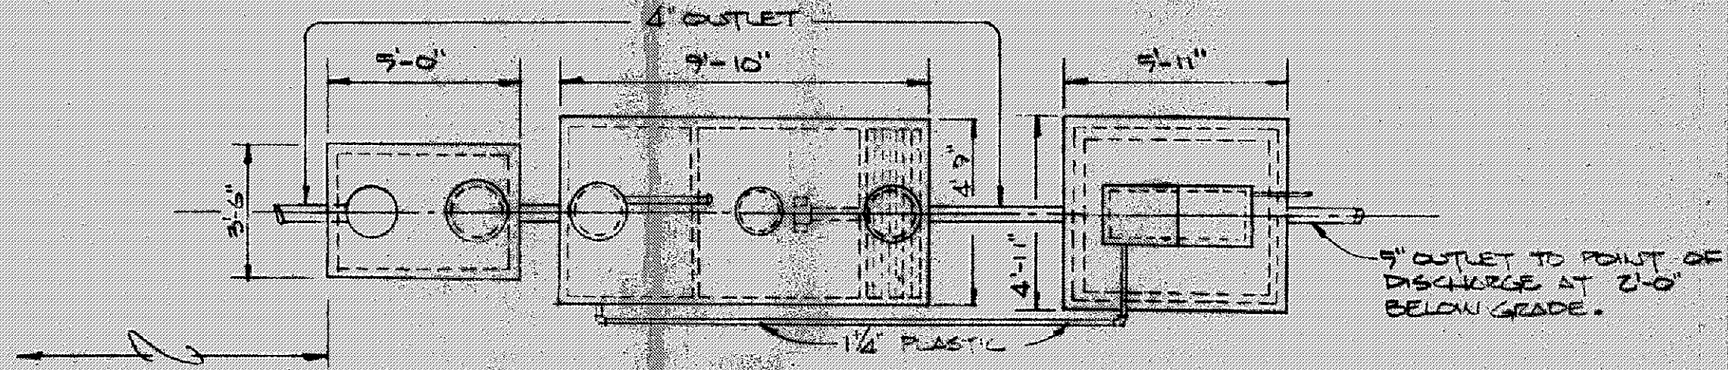

PLAN VIEW OF AERATION SYSTEM 1/4" = 1'-0"

NOTE ...

SYSTEM DESIGNED AND MANUFACTURED BY MACK INDUSTRIES IN ACCORDANCE WITH ALL CODES.

PREPARED BY:

WM. R. GRAY & ASSOC.
7547 MENTOR AVE.
MENTOR, OHIO

DRAWN BY:

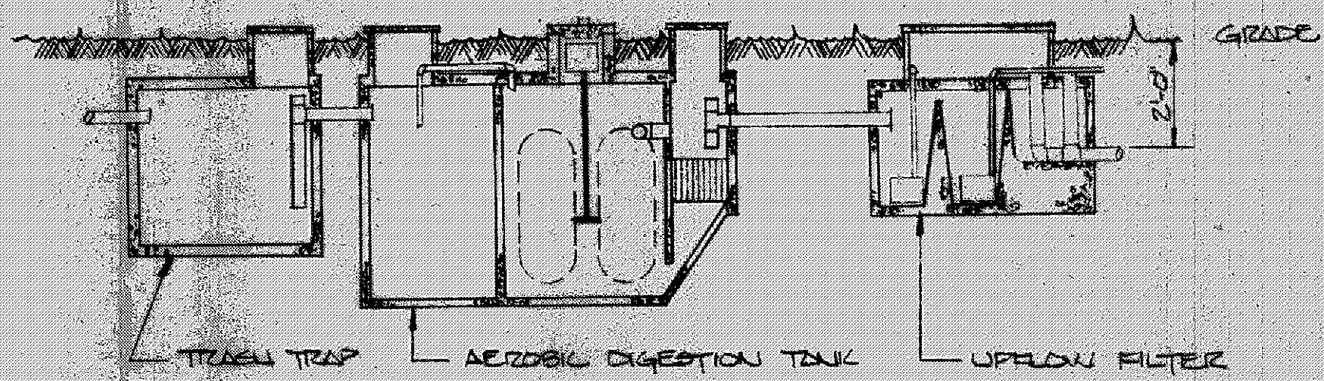

SECTION OF AERATION SYSTEM

1/4" = 1'-0"