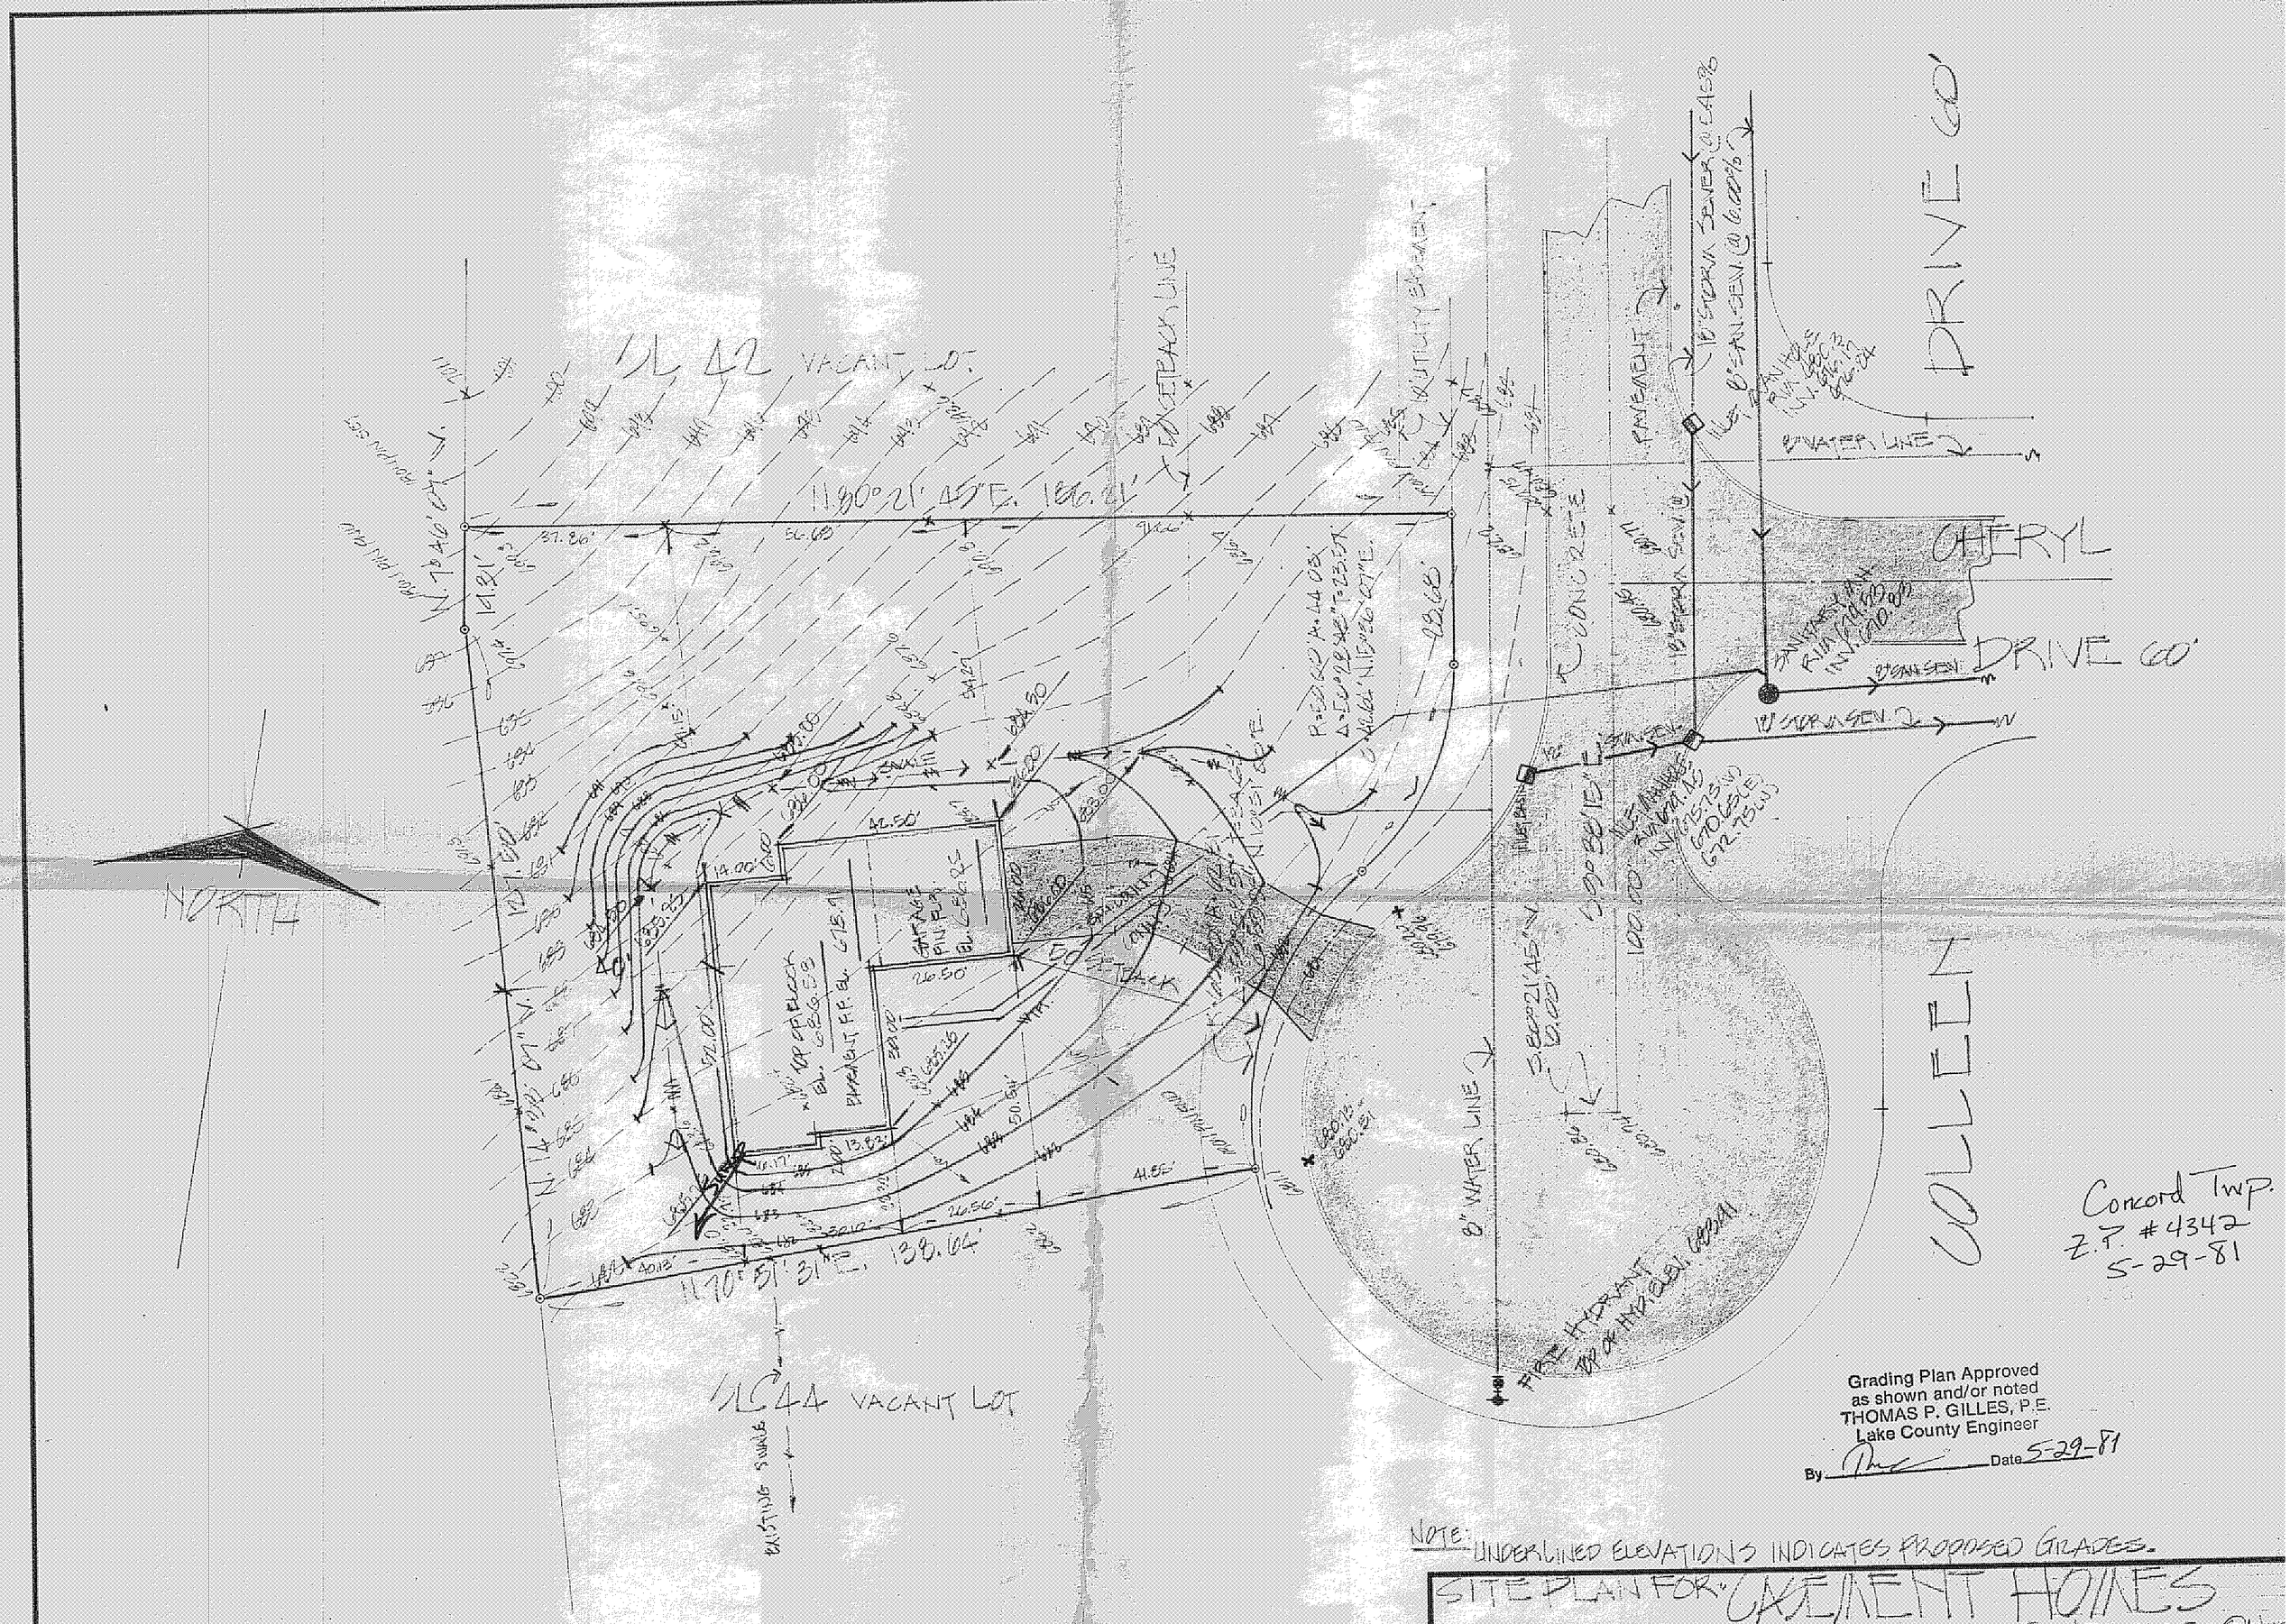

Concord Twp.
Z.P. #4342
5-29-81

Grading Plan Approved
as shown and/or noted
THOMAS P. GILLES, P.E.
Lake County Engineer
By _____ Date 5-29-81

NOTE: UNDERLINED ELEVATIONS INDICATES PROPOSED GRADES.

SITE PLAN FOR: CASEMENT HOMES
1251 MADISON AVE., PAINESVILLE, OHIO
BEING SUBLOT No. 43 IN CONCORD KELLOGG PARK ESTS. SUBD. CONCORD TWP., OHIO

DESIGN CERTIFICATION	AS BUILT CERTIFICATION
THIS PLAT WAS PREPARED BY ME AND IS CORRECT TO THE BEST OF MY KNOWLEDGE AND BELIEF	I HEREBY CERTIFY THAT THE CIRCLED GRADES ARE EXISTING FINISH GRADES CHECKED IN THE FIELD ON _____ AND THAT SURVEY IS CORRECT TO THE BEST OF MY KNOWLEDGE AND BELIEF
REG. SURVEYOR NO. 14285	REG. SURVEYOR NO.

DATE MAY 20, 1981
SCALE 1"=20'
DRAWN BY [illegible]
CH'K'D BY
F.B.# PG.

COLPETZER · WOODS
CONSULTANTS, INC.
MENTOR, OHIO 44060

SHEET
CONTRACT 80-14