ZONING PERMIT #0399-9315

ISSUED 3/25/99

SUBJECT TO APPROVAL BY:
Lake County Sanitary Eng. ☐
Lake County Eng. Dept. ☒
Lake County Planning Comm. ☐
Lake County Bldg. Dept. ☒

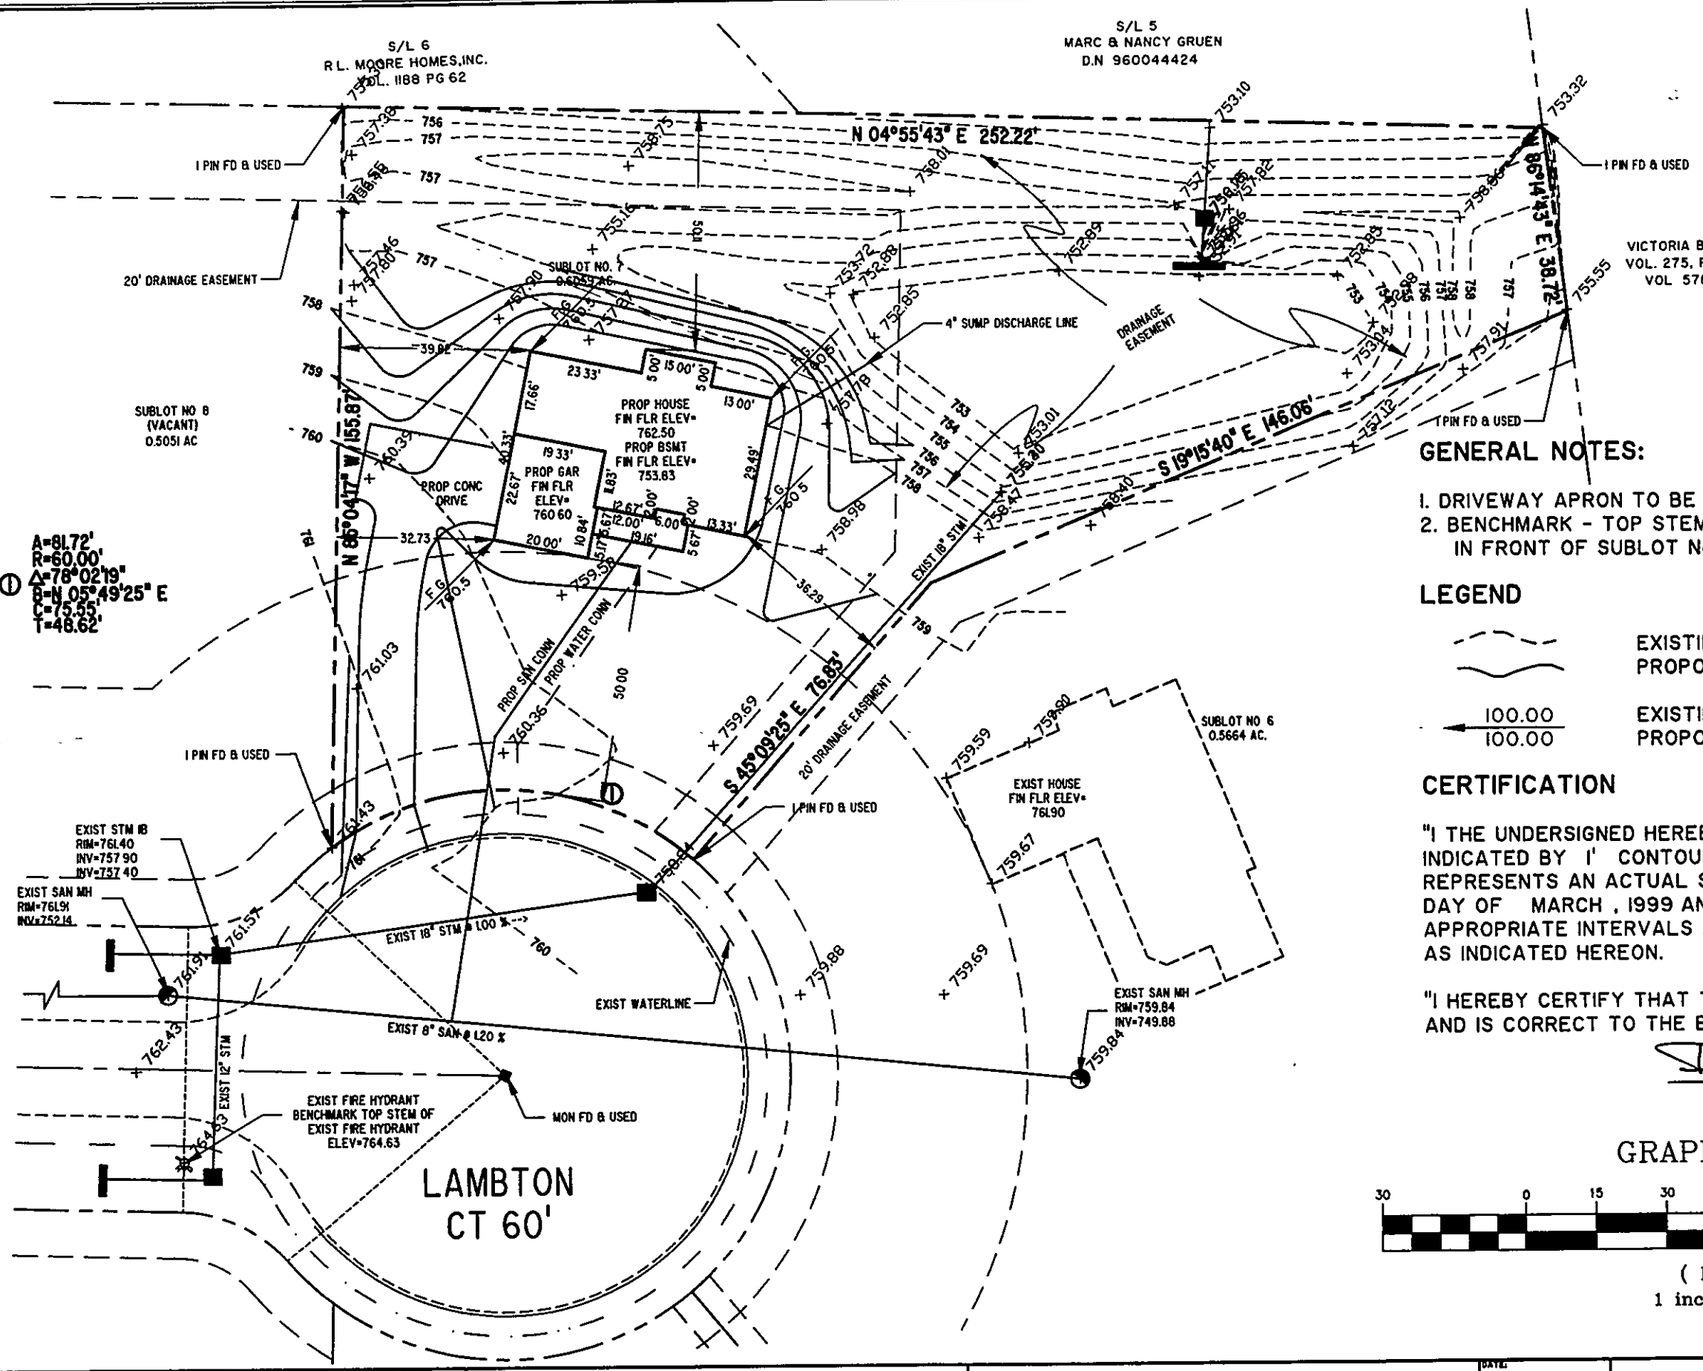


## GENERAL NOTES:

1. DRIVEWAY APRON TO BE 6" THICK
2. BENCHMARK - TOP STEM OF FIRE HYDRANT IN FRONT OF SUBLOT No. 3, ELEV. = 764.63

Grading Plan Approved as shown and/or noted
THOMAS P. GILLES, P.E.
Lake County Engineer
By: [illegible] Date 3/26/99

## LEGEND

| | |
|---|---|
| ~ ~ | EXISTING CONTOUR |
| ~ ~ | PROPOSED CONTOUR |
| 100.00 | EXISTING ELEVATION |
| 100.00 | PROPOSED ELEVATION |

**ROOF DRAINS SHALL DISCHARGE TO SPLASH BLOCKS.**

## CERTIFICATION

"I THE UNDERSIGNED HEREBY CERTIFY THAT THIS TOPOGRAPHY INDICATED BY 1' CONTOURS AND ELEVATIONS SHOWN HEREON REPRESENTS AN ACTUAL SURVEY MADE BY ME ON THE 23rd DAY OF MARCH, 1999 AND THE ELEVATIONS WERE TAKEN AT APPROPRIATE INTERVALS AND AS OF THAT DAY THEY EXISTED AS INDICATED HEREON.

"I HEREBY CERTIFY THAT THIS PLAN WAS PREPARED BY ME AND IS CORRECT TO THE BEST OF MY KNOWLEDGE".

DAVID W. NOVAK, P.S. No. 7507

## GRAPHIC SCALE

30 0 15 30 60 120

( IN FEET )
1 inch = 30 ft.

| REV No. | DESCRIPTION | DATE | BY | CH'K'D. |
|---|---|---|---|---|
| | | | | |

FORM No. A3-2 (06/29/98)

STATE OF OHIO — DAVID W NOVAK S-7507 — REGISTERED SURVEYOR


*Himebaugh and Novak*
*Surveyors and Site Consultants*
*38342 Western Parkway, Unit 10*
*Willoughby, Ohio 44094*
*(440) 946-1761, (440) 918-0486 Fax.*


LITTLE MOUNTIAN HOMES, INC.
1447 NORTH RIDGE ROAD, PAINESVILLE, OH. 44077

DATE: MARCH 24, 1999
DRAWN BY: C.R. KRAFT
CHECKED BY: DWN
APPROVED BY:
F.B. No. -- PG. --

# SITEPLAN

SUBLOT NO. 7 LAMBTON COURT, CONCORD, OH. 44077

STERLING HILLS SUBD.

SCALE: HORZ.: 1" = 30' VERT.: NONE
CONTRACT No. 99031-7
SHEET No. 1 OF 1