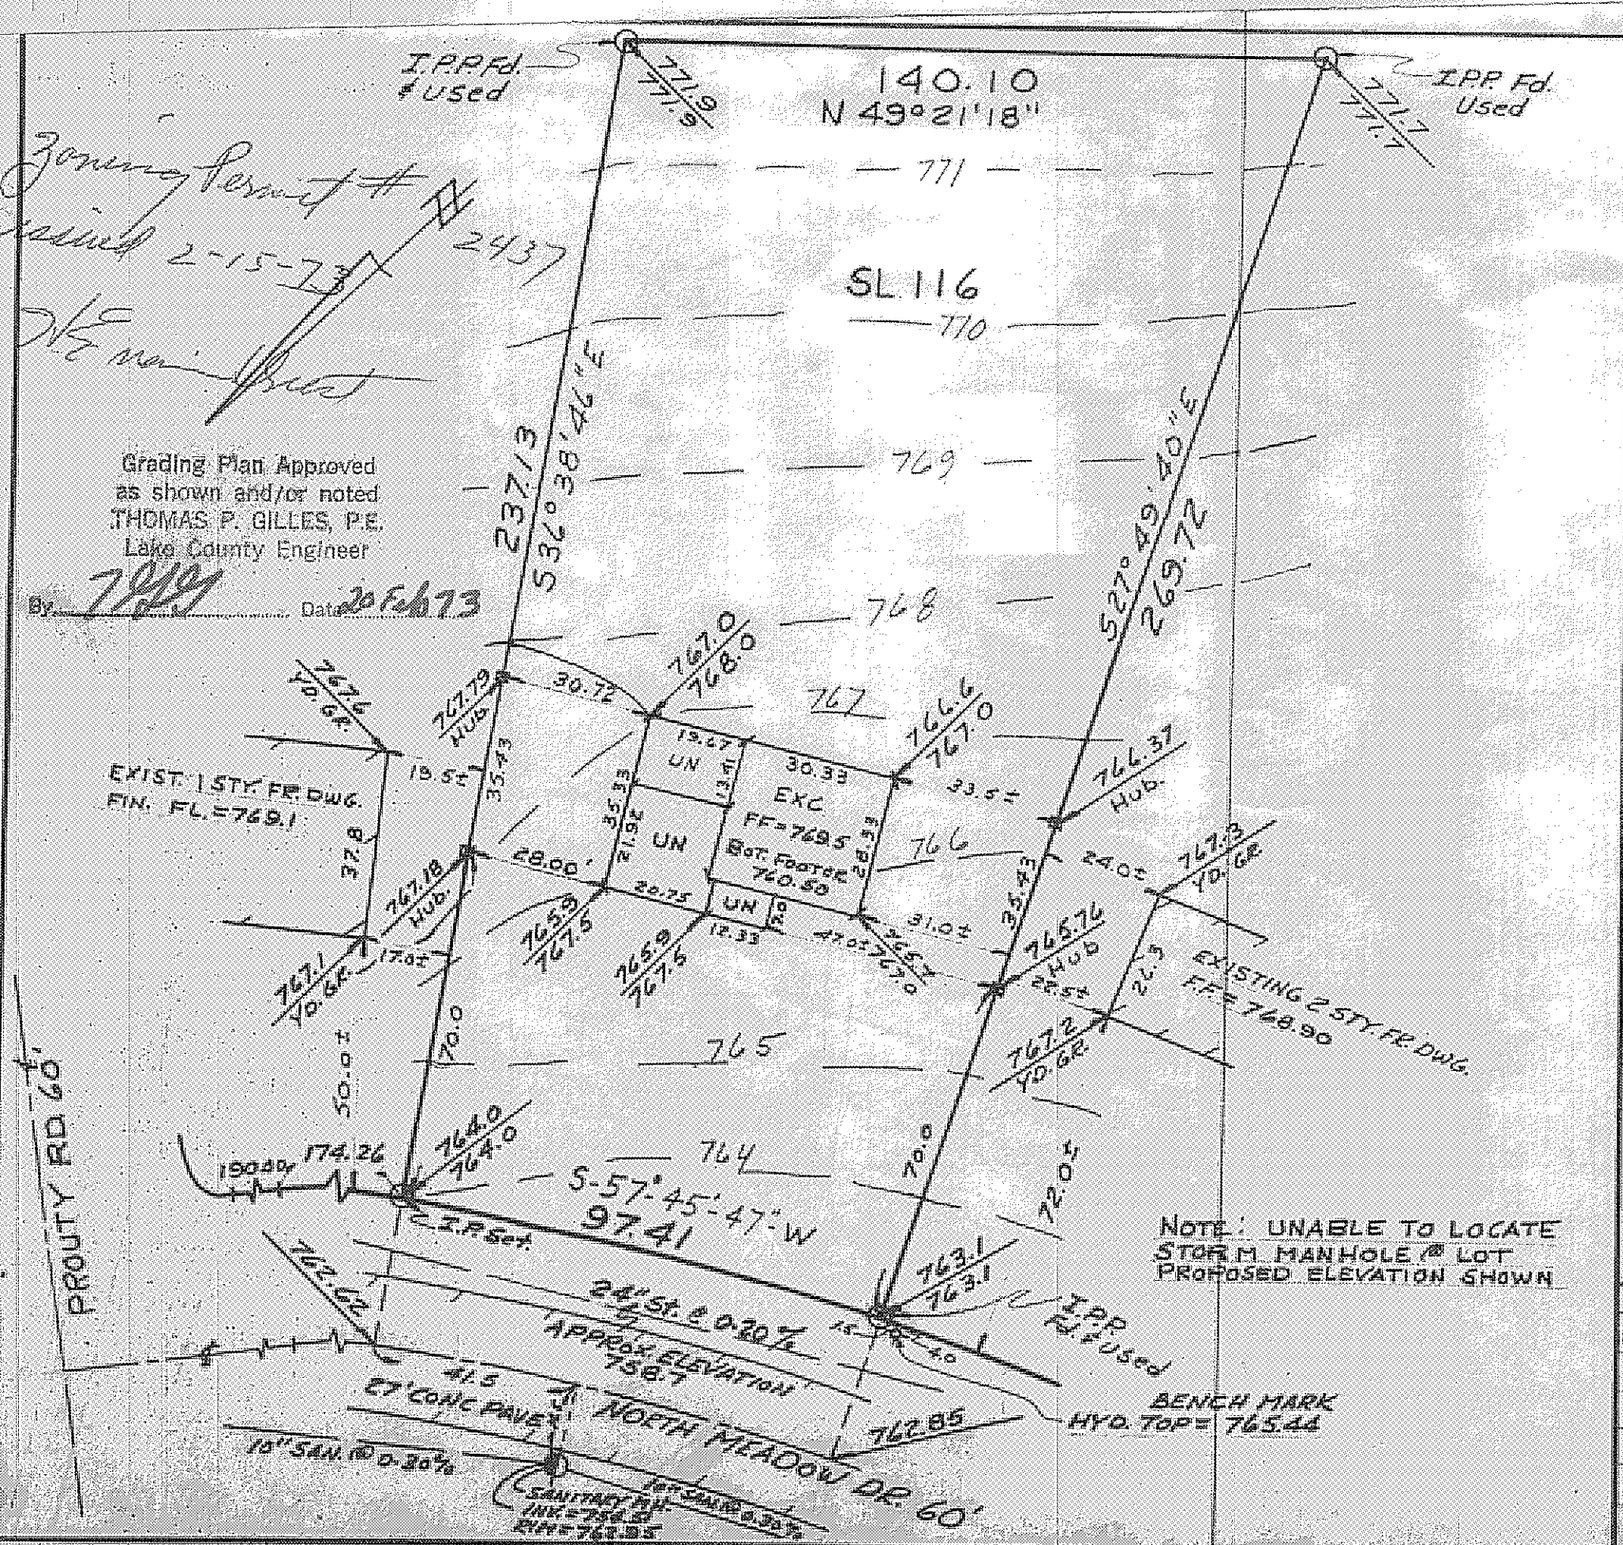

Zoning Permit # 2437
Issued 2-15-73
N.E. [illegible]

Grading Plan Approved as shown and/or noted
THOMAS P. GILLES, P.E.
Lake County Engineer
By [illegible] Date 20 Feb 73

SITE PLAN

CONCORD TOWNSHIP — CITY, VILLAGE, TWP.
LAKE — COUNTY

SAM BELFIORE — CLIENT, OWNER
for 24905 WIMBLEDON DR. SHKR HTS, OHIO

RECORD SUBDIVISION

VOLUME	PAGE
P	100-1
116	NORTH MEADOW DR.
SUBLOT NO.	STREET

CONVENTIONAL SIGNS

SANITARY MANHOLE	WATER VALVE (GAS)
STORM MANHOLE	WATER METER (GAS)
INLET OR CATCH BASIN	SHRUBS - BUSH
HYDRANT	TREE - STUMP
EXISTING CONTOURS	FINISH FLOOR GRADE 1000
PROPOSED CONTOURS	DRAINAGE AREA
EXIST. ELEV. 1000/1000 PROP. ELEV.	ACTUAL ELEVATION 1000

DESIGN CERTIFICATION

THIS PLAT WAS PREPARED BY ME AND IS CORRECT TO THE BEST OF MY KNOWLEDGE AND BELIEF

Earl Wm Peterson — NAME
SURVEYOR # 5654 — REGISTRATION NO.

NORTH MEADOW DRIVE 60'

"AS BUILT" CERTIFICATION

I HEREBY CERTIFY THAT CIRCLED GRADES WERE CHECKED IN THE FIELD ON AND ARE CORRECT TO THE BEST OF MY KNOWLEDGE AND BELIEF.

REVISIONS		
NO.	DATE	BY
1.		
2.		
3.		
4.		
5.		

PLAN PREPARED BY:
BUCKEYE SURVEYING CO.
P.O. BOX 42033
44142

DRAWN BY J.S.	SCALE 1" = 30	PHONE NO. 234-8444	
CHK'D	DATE 2-13-73	DRAWING NO.	
CREW CHIEF E.P.	APP'D	0123-B	