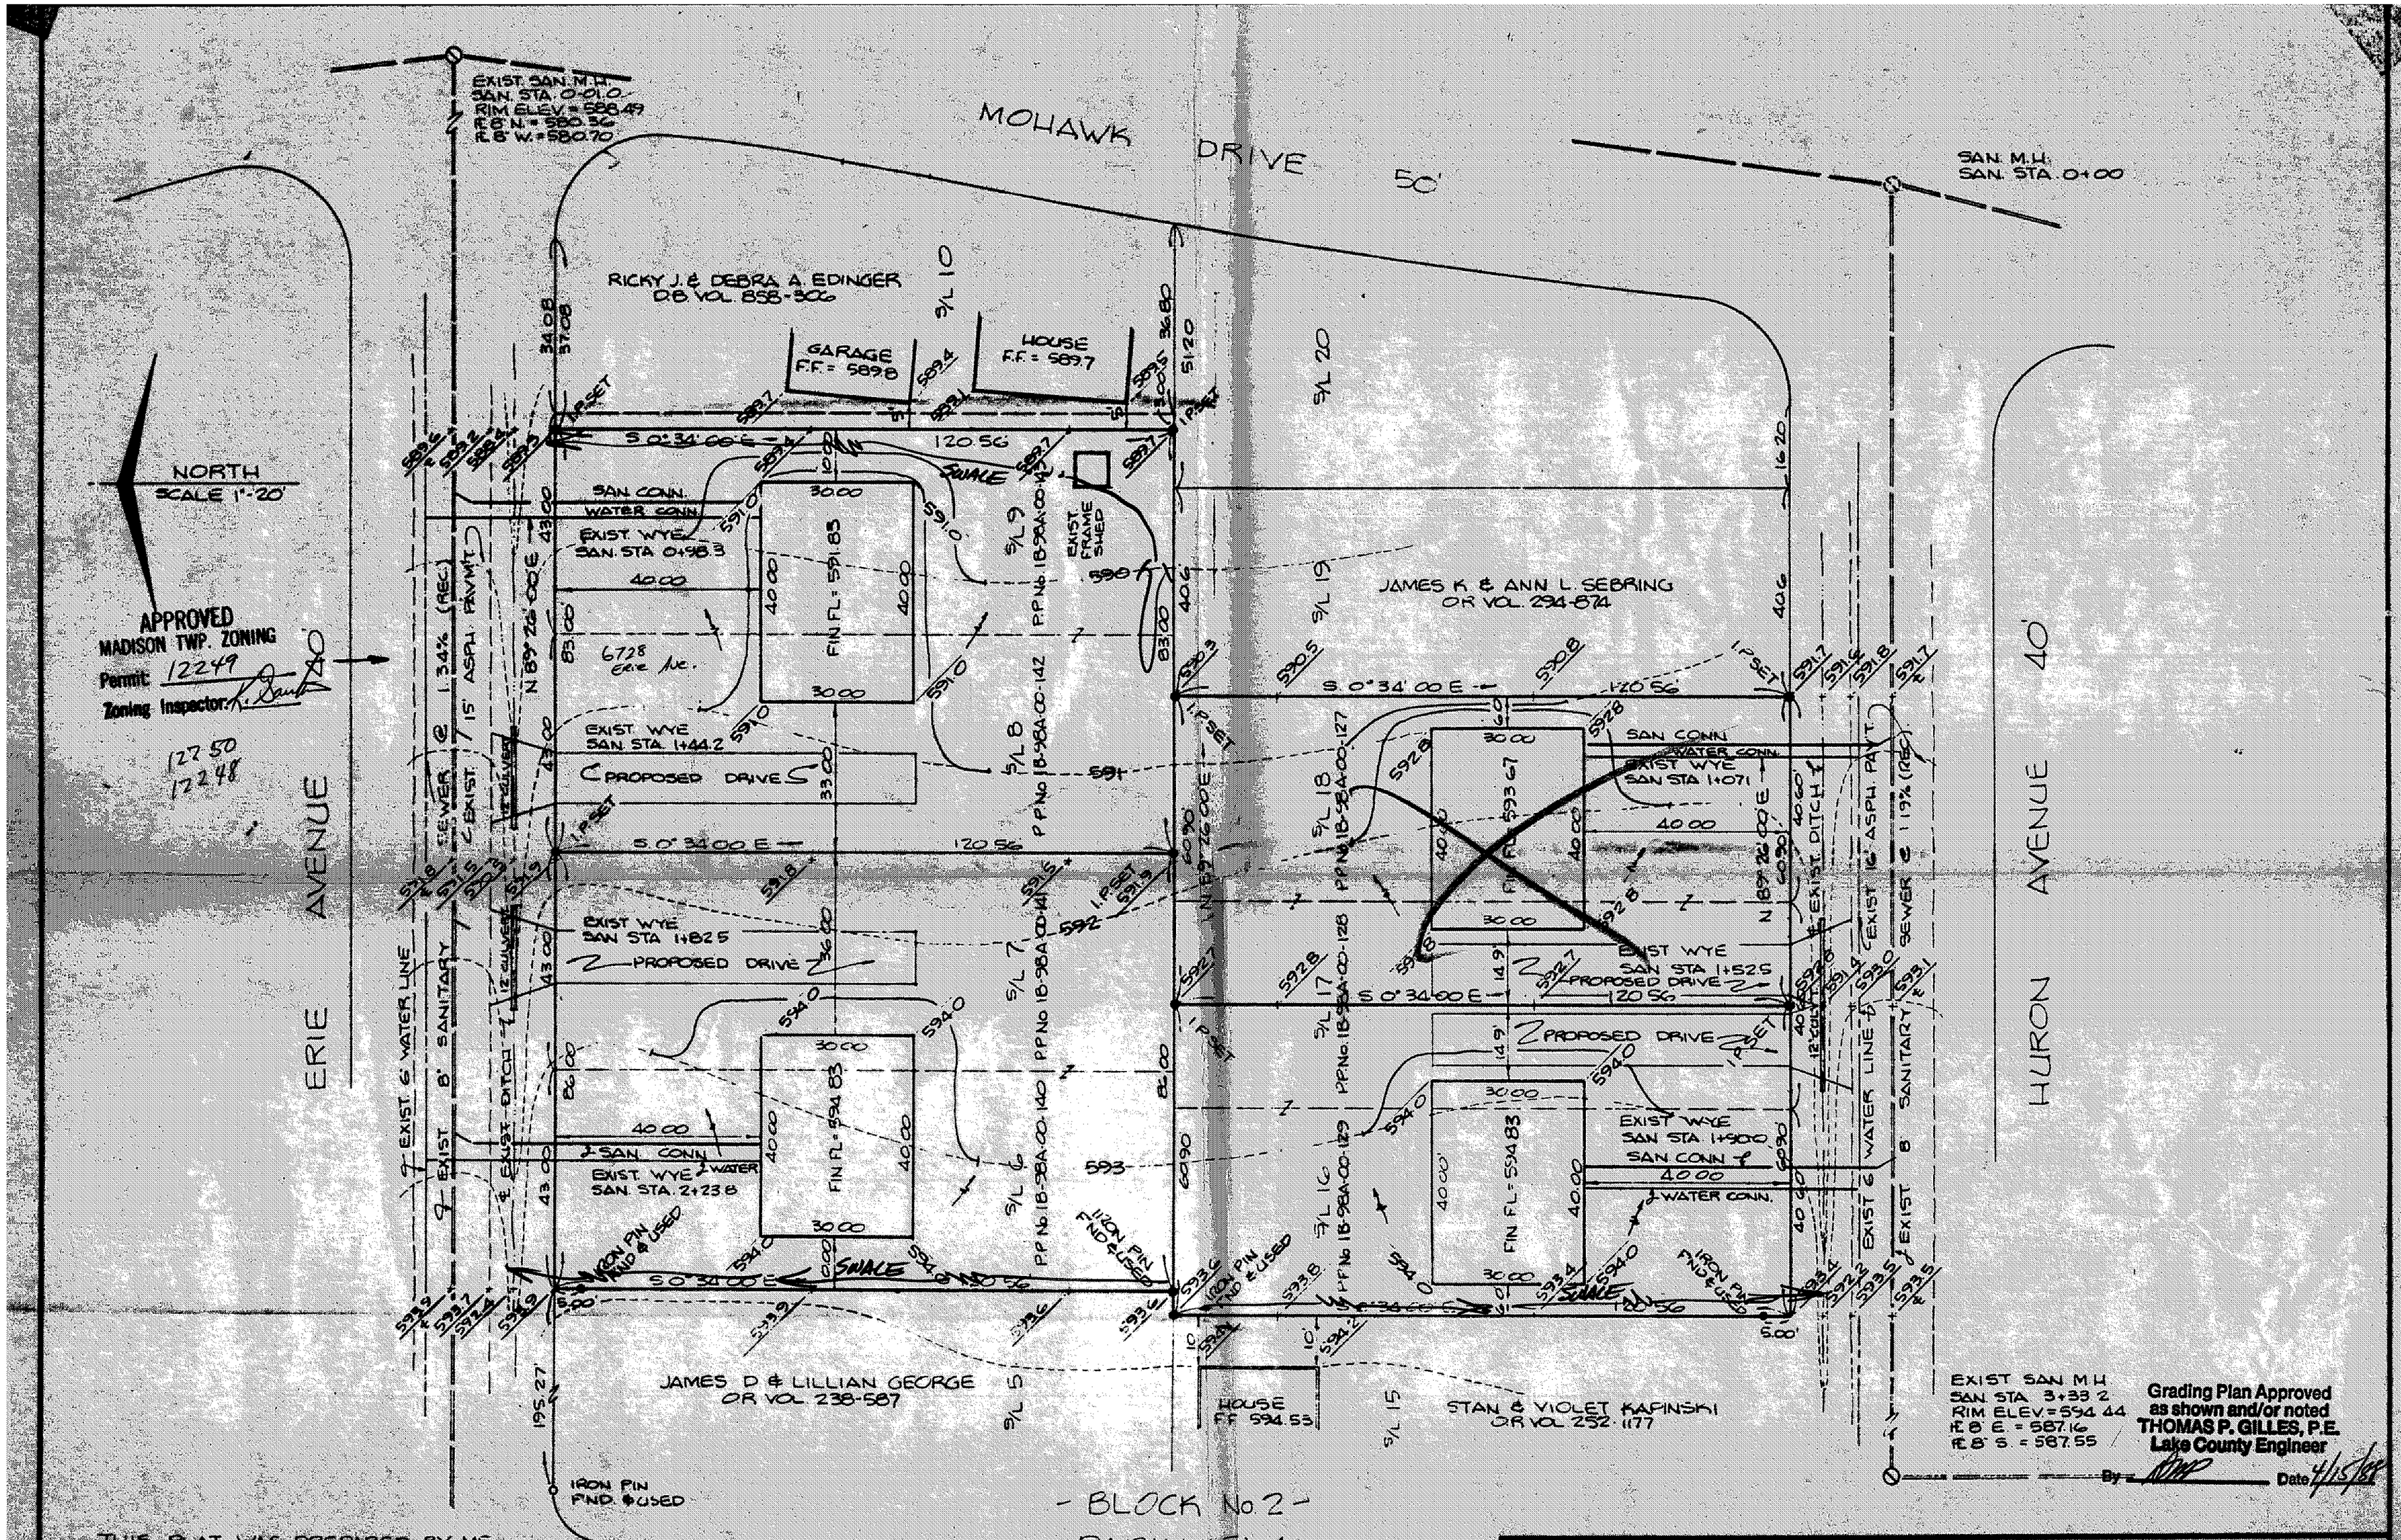

THIS PLAT WAS PREPARED BY ME AND IS CORRECT TO THE BEST OF MY KNOWLEDGE AND BELIEF

Timothy P. Hadden
REGISTERED SURVEYOR No. 6786

STATE OF OHIO

SURVEY & SITE PLAN FOR CHARLOTTE MOORE
BEING SUBLOTS No 6, 7, 8, 9, 16, 17, & 18 BLOCK 2 OF PARKVIEW
MADISON TOWNSHIP - LAKE COUNTY - OHIO

DATE FEB. '88
SCALE 1"=20'
DRAWN BY TPH
CH'K'D BY
F.S.F. 633 PG. 70

COLPETZER-THOMAS, INC.
AN ENGINEERING GROUP
WILLOUGHBY • MENTOR • NORTH CANTON • STEUBENVILLE • LORAIN

SHEET / OF
CONTRACT NO. 88-179