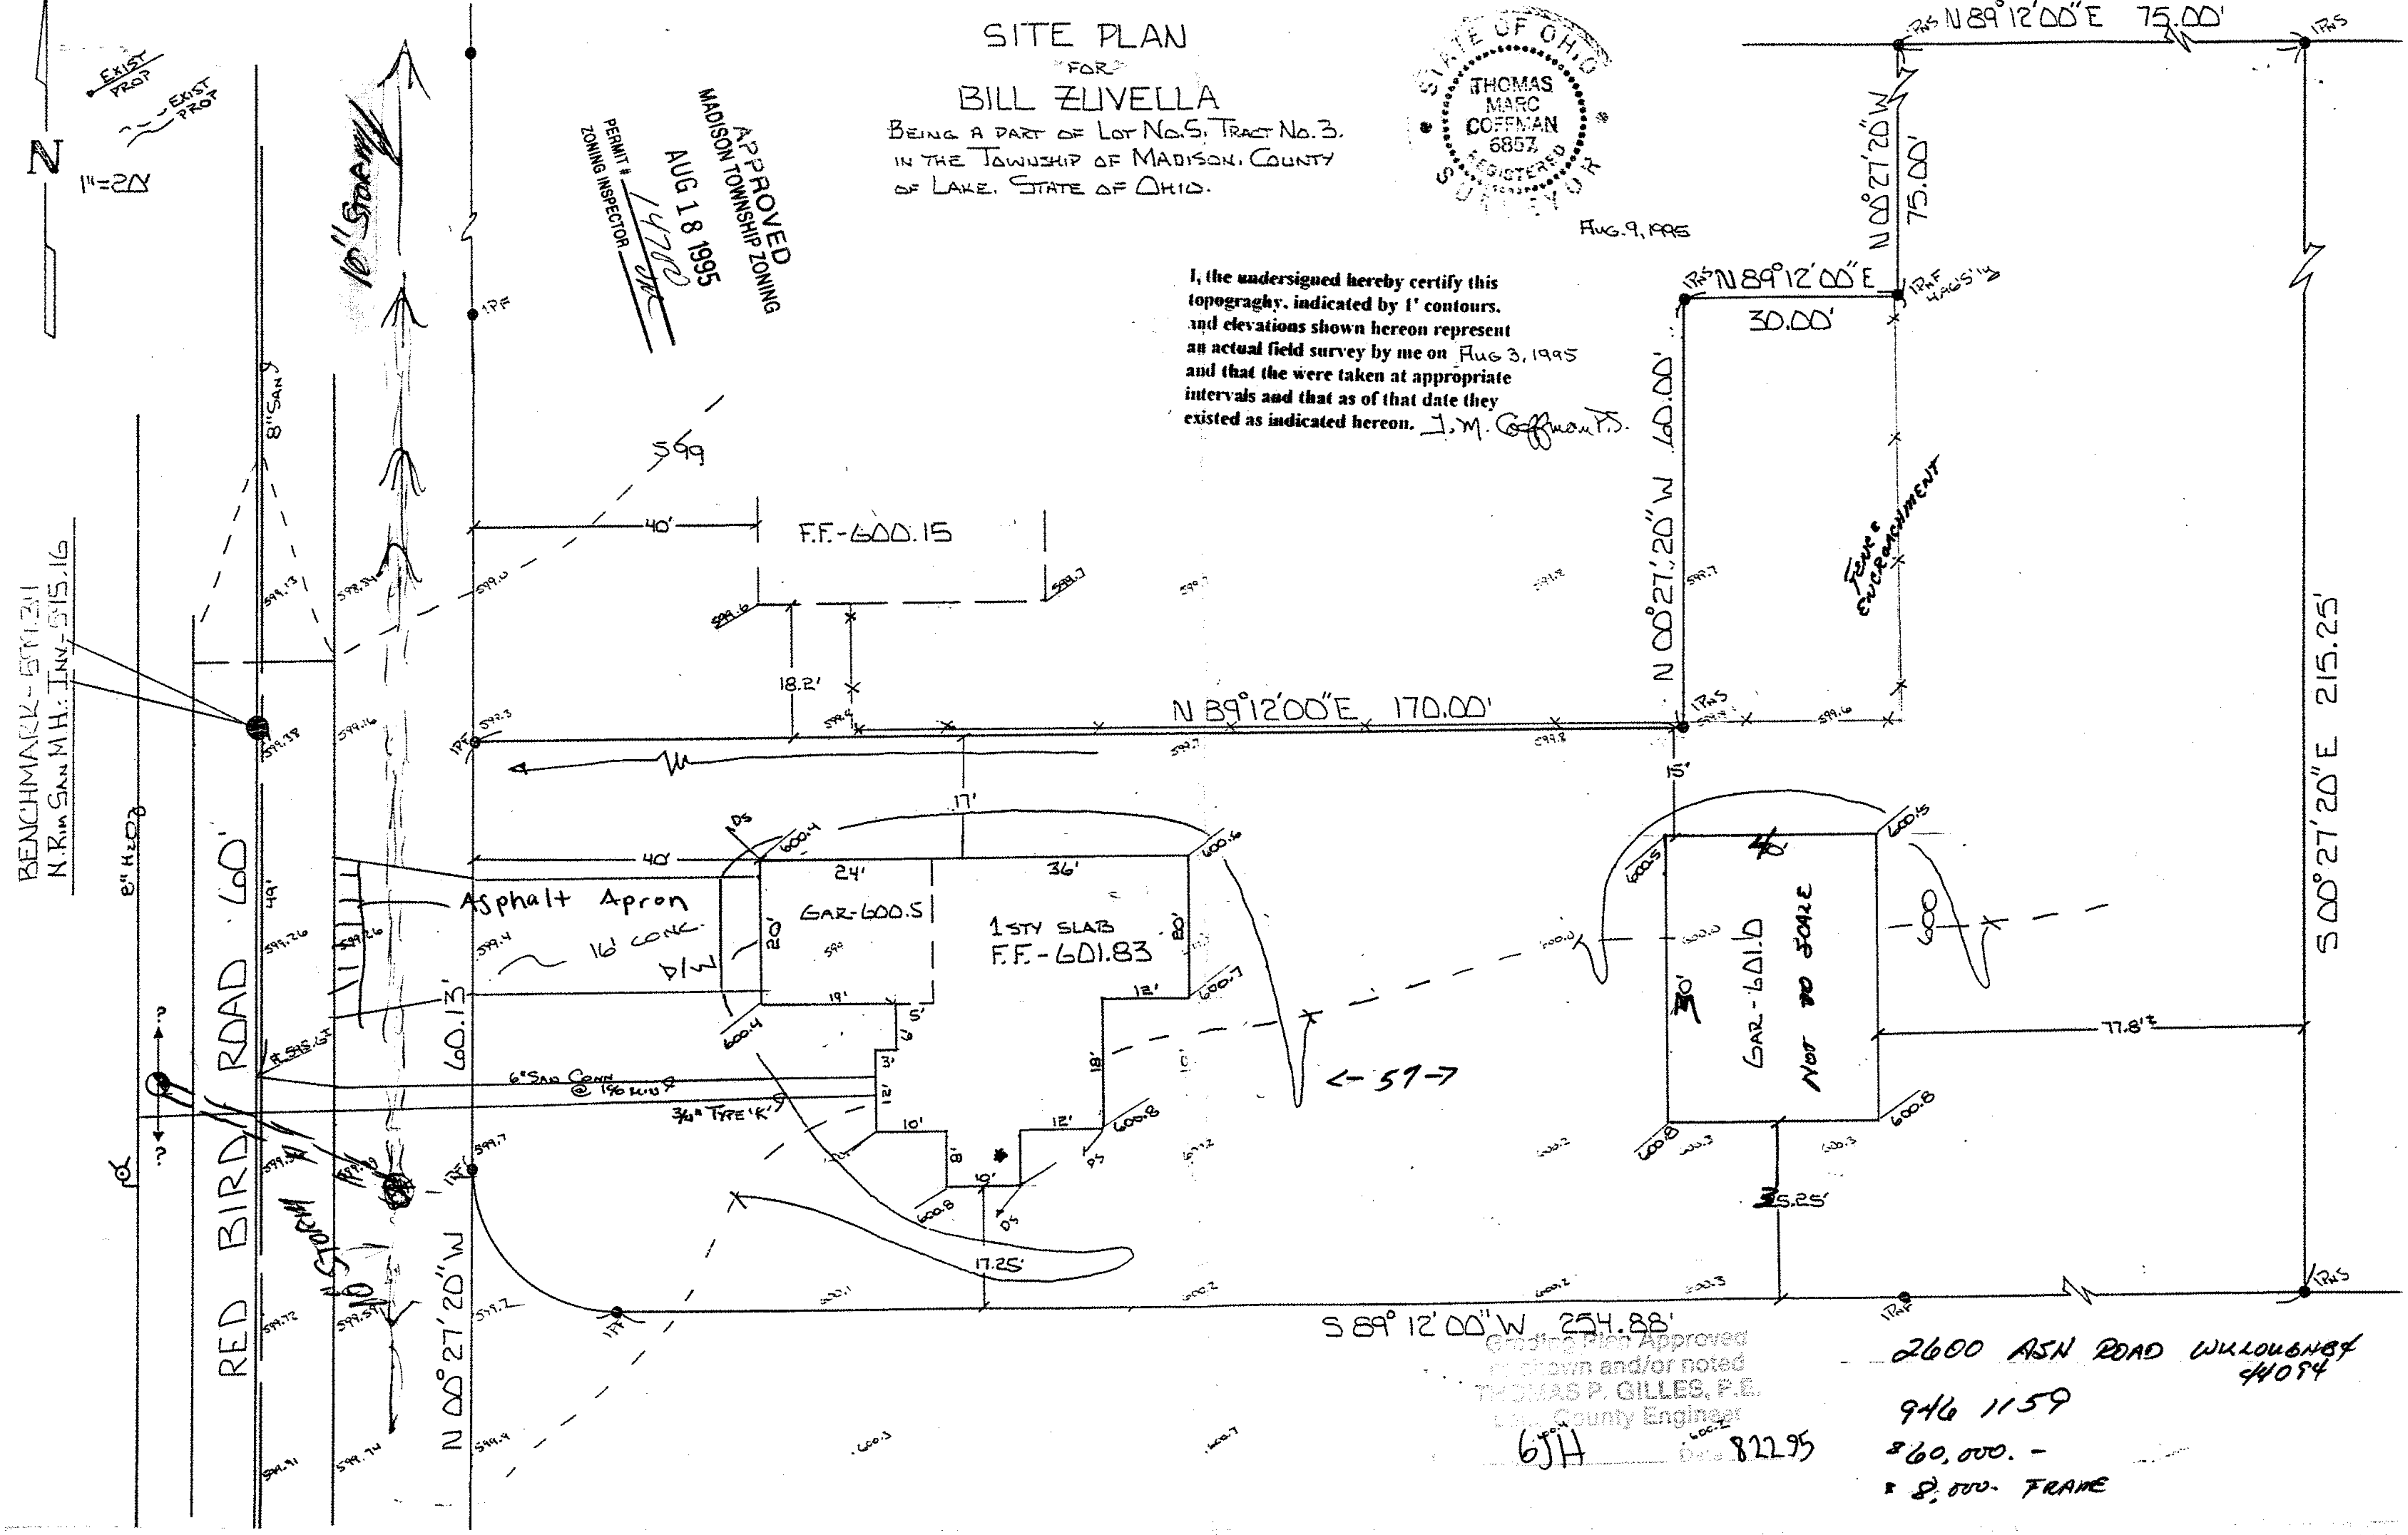

SITE PLAN
FOR
BILL ZUVELLA
BEING A PART OF LOT NO. 5, TRACT NO. 3,
IN THE TOWNSHIP OF MADISON, COUNTY
OF LAKE, STATE OF OHIO.
STATE OF OHIO
THOMAS MARC COFFMAN
6857
REGISTERED
SURVEYOR
AUG. 9, 1995
I, the undersigned hereby certify this
topograghy, indicated by 1' contours,
and elevations shown hereon represent
an actual field survey by me on AUG 3, 1995
and that the were taken at appropriate
intervals and that as of that date they
existed as indicated hereon. T.M. Coffman P.S.
APPROVED
MADISON TOWNSHIP ZONING
AUG 18 1995
PERMIT #
ZONING INSPECTOR
N
1"=20'
EXIST
PROP
RED BIRD ROAD 60'
BENCHMARK - 597.31
N. RIM SAN M.H. INV. 595.16
8" H2O
8" SAN
10" STORM
Asphalt Apron
16' CONC.
D/W
GAR-600.5
1 STY SLAB
F.F.-601.83
GAR-601.0
NOT TO SCALE
F.F.-600.15
6" SAN CONN
3/4" TYPE 'K'
FENCE ENCROACHMENT
N 89°12'00"E 75.00'
N 00°27'20"W 75.00'
N 89°12'00"E 30.00'
N 00°27'20"W 60.00'
N 89°12'00"E 170.00'
S 00°27'20"E 215.25'
S 89°12'00"W 254.88'
N 00°27'20"W
60.13'
Grading Plan Approved
as shown and/or noted
THOMAS P. GILLES, P.E.
Lake County Engineer
Date 8.22.95
GJH
2600 ASH ROAD WILLOUGHBY
44094
946 1159
$60,000.-
$8,000. FRAME