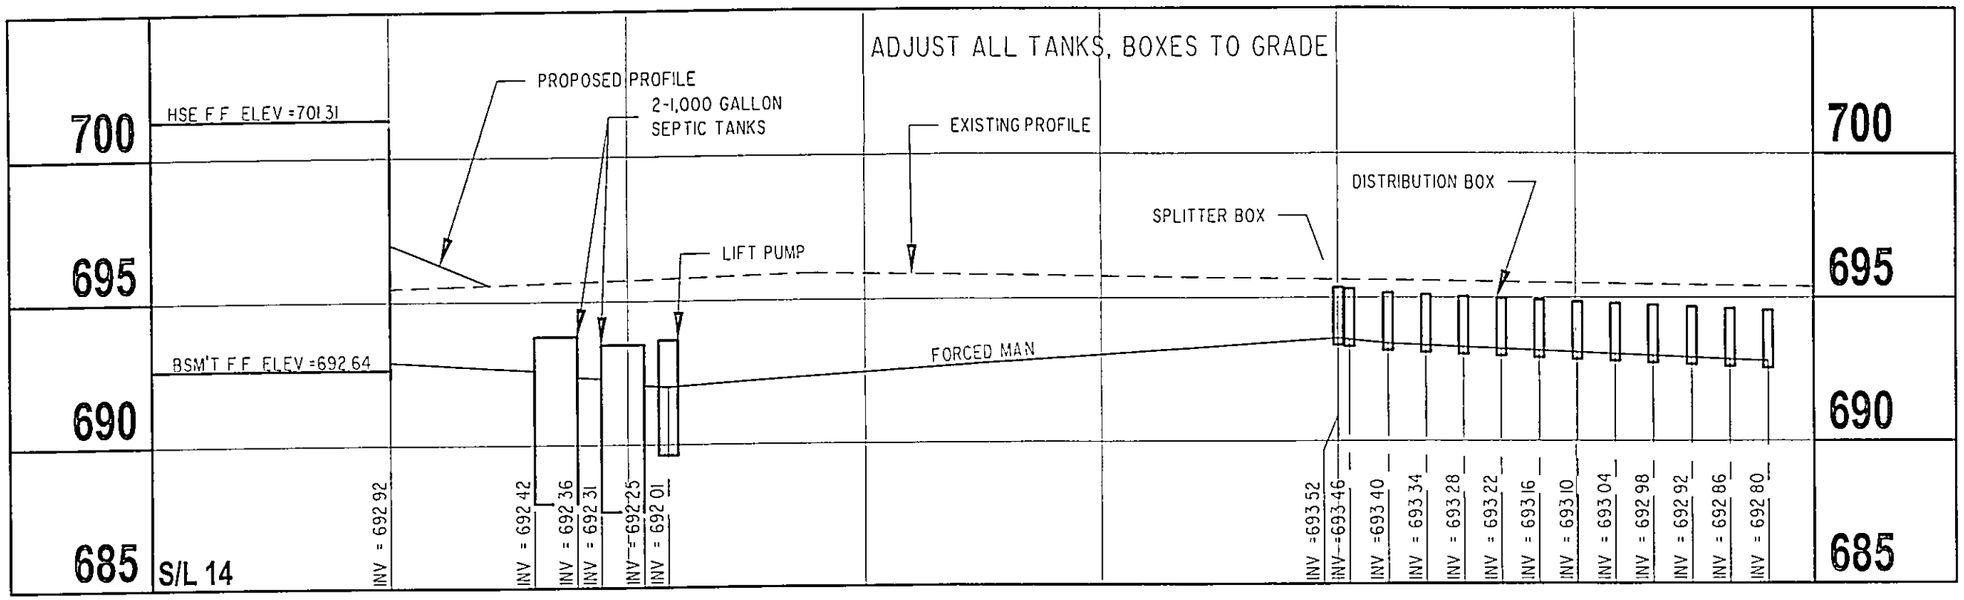

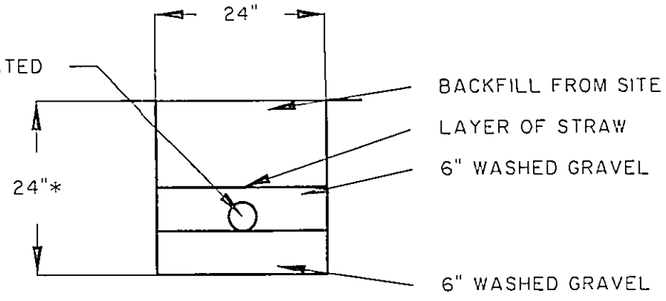

* THE STANDARD ET TRENCH IS 24 INCHES HOWEVER THE TRENCH CAN VARY BETWEEN 18 INCHES TO 30 INCHES DEEP IF NECESSARY GRAVEL REQUIREMENT IS STANDARD - AMOUNT OF BACKFILL WOULD VARY

TYPICAL LEACHING TRENCH CROSS SECTION

02007-14

FORM C:\SCI2\LIBRARY\FORMS\BCGA3-1.DWG

Y:\2002\02007\02007-14.dwg, 04/01/04 02:28:57 PM, Copyright Barrington Consulting Group

REVISIONS	BY

Barrington
CONSULTING GROUP, INC.
38342 WESTERN PARKWAY, SUITE 10
WILLOUGHBY, OHIO 44094
PHONE 440.946.1761 FAX 440.918.0486

STATE OF OHIO
DAVID W NOVAK
S-7507
REGISTERED SURVEYOR

PROFILE/DETAIL

SUBLOT 14, BELLMORE ROAD, PAINESVILLE TWP.
BELLMORE SUBDIVISION

LITTLE MOUNTAIN HOMES, INC.

DRAWN	WSO
CHECKED	DWN
DATE	MARCH 19, 2004
SCALE	NONE
JOB NO	02007-14
SHEET	2/3
OF	SHEETS