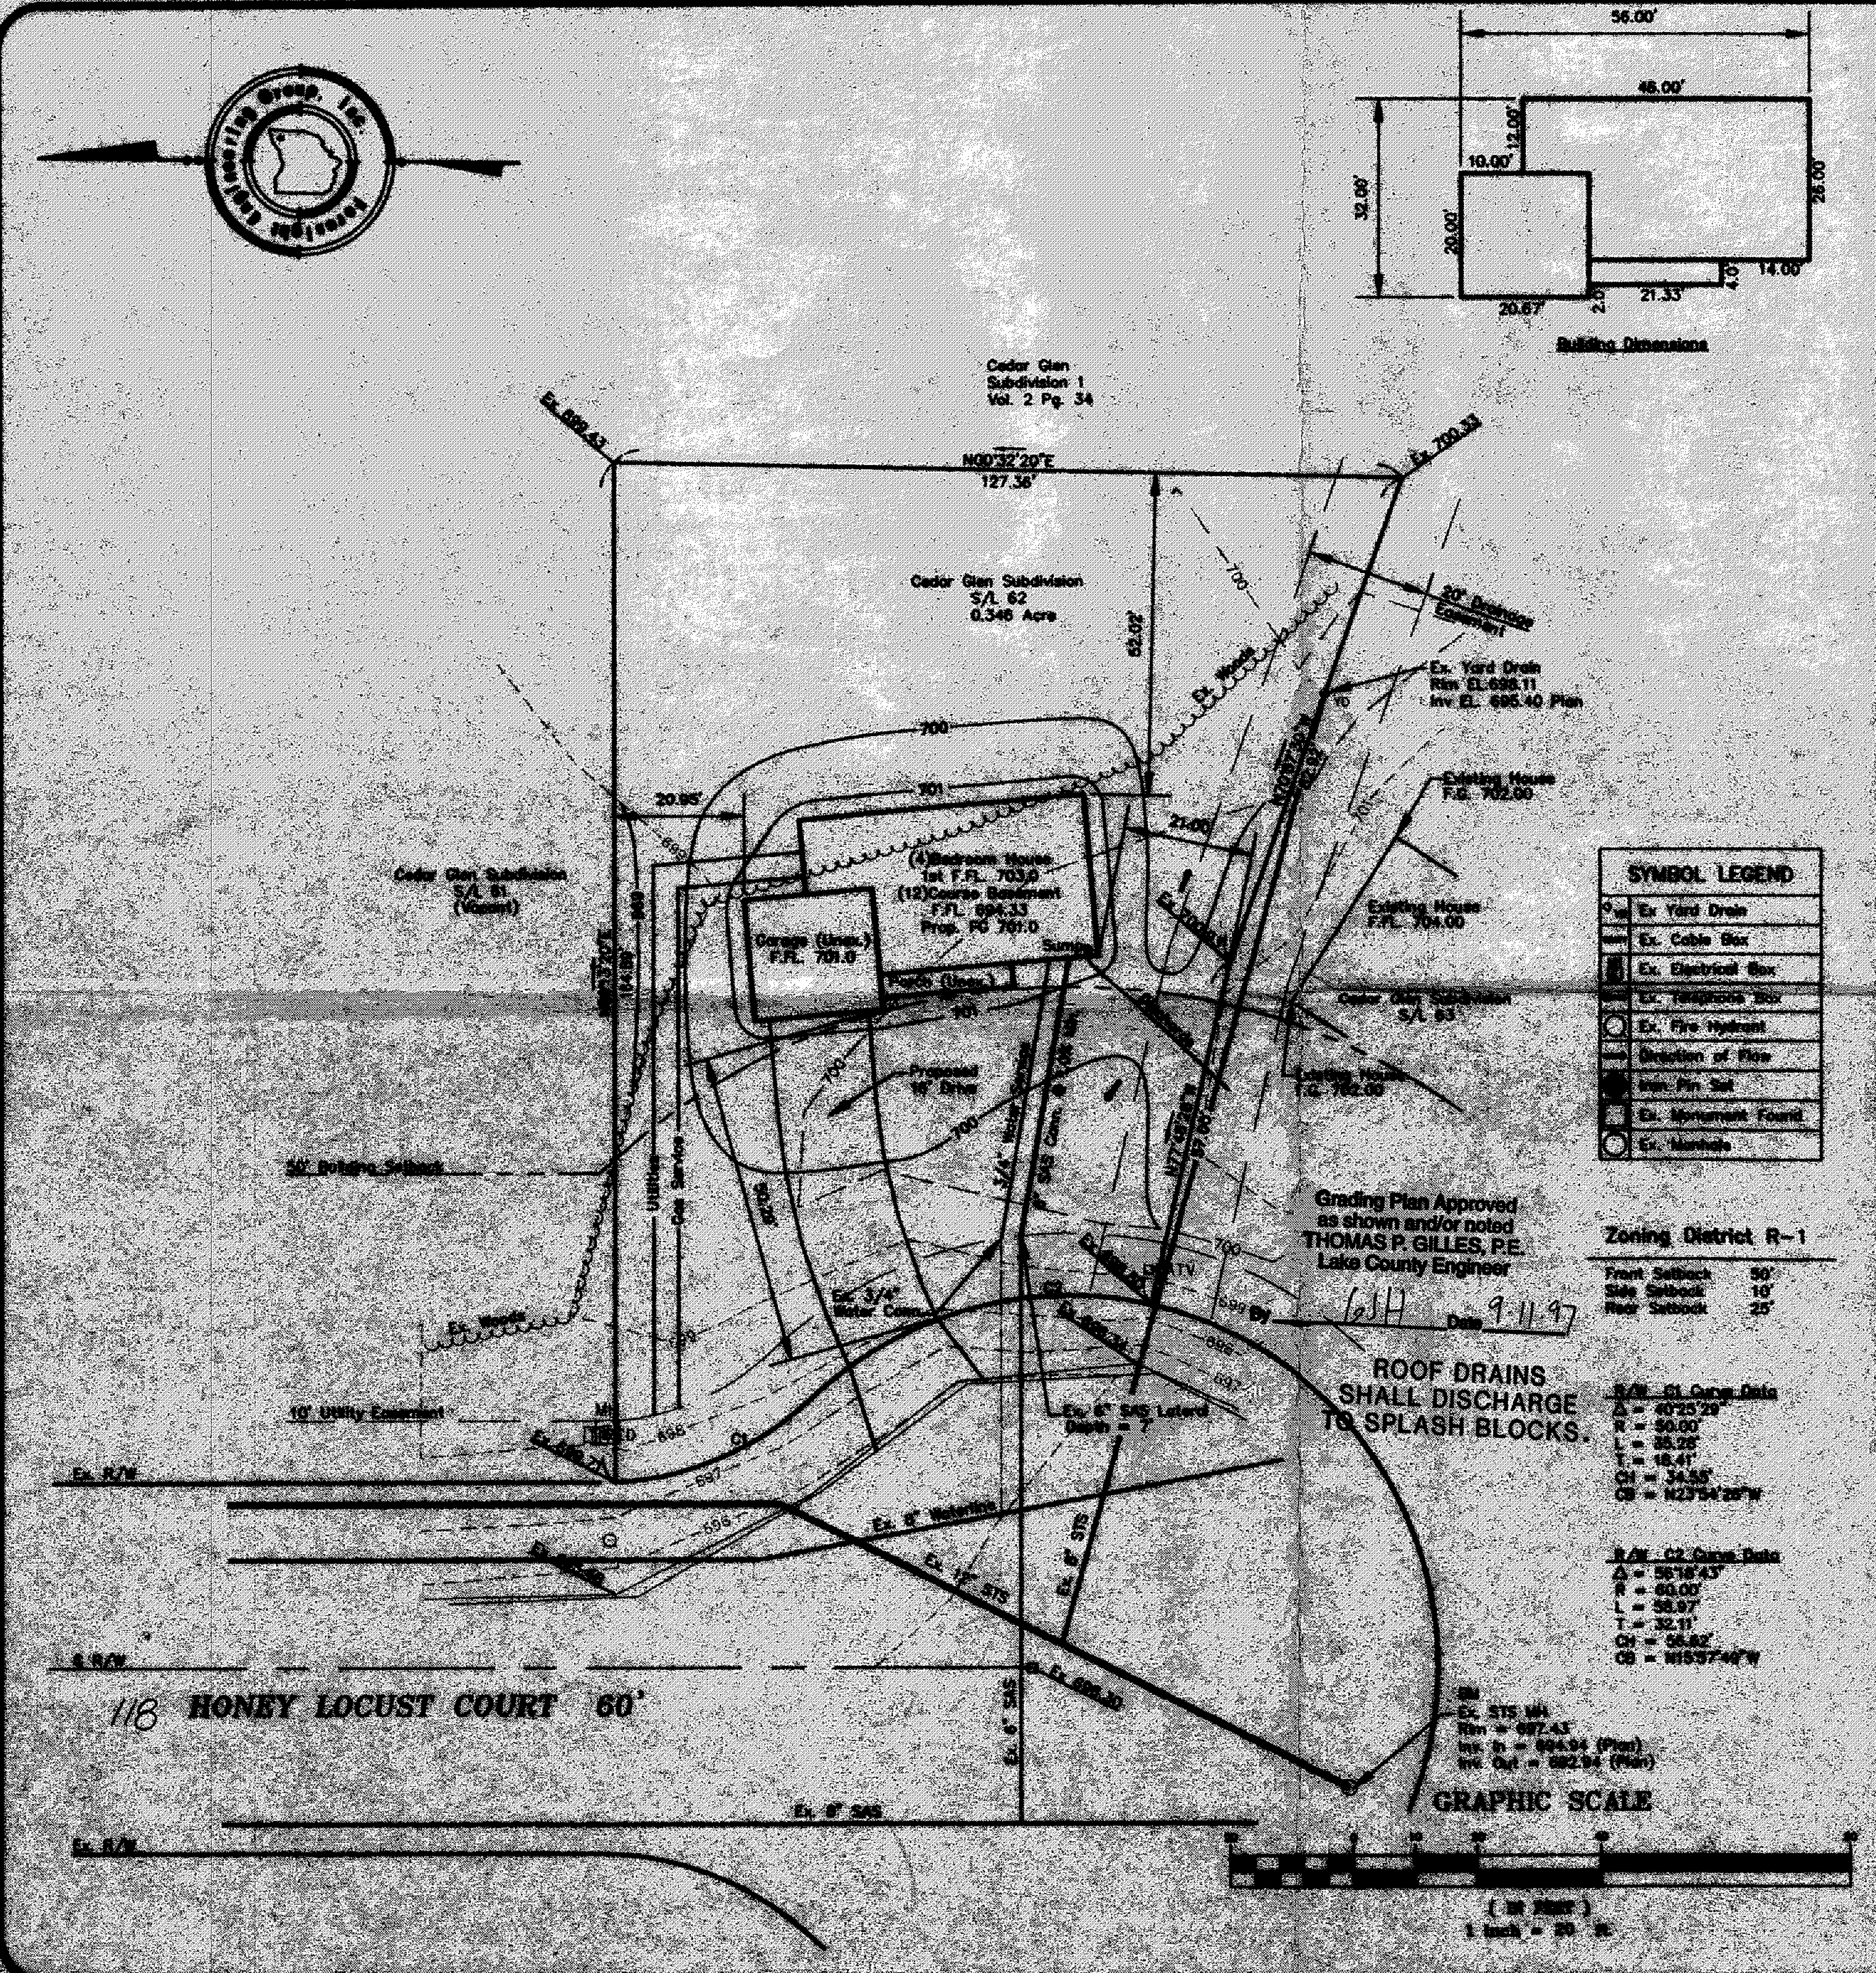

SITE PLAN

for : R.L. Moore Homes
CLIENT

7121 Ravenna Road — Concord, Ohio [illegible]
ADDRESS — CITY — STATE — ZIP

62 — Cedar Glen Phase 7
SUBLOT No. — SUBDIVISION NAME — VOL. — PAGE

19 — 1 — Painesville — Ohio
LOT — TRACT — CITY — STATE

Foresight Engineering Group

Engineers & Surveyors

216 286-1010
216 286-1034 fax
320 Center Street, Unit F
Chardon, Ohio 44024

DESIGN CERTIFICATION

This Site Plan was prepared by Foresight Engineering Group, Inc. and is correct to the best of my knowledge and belief.

[signature]
NAME

CHECK LIST

LOT DIMENSIONS & BEARINGS
TIE TO NEAREST STREET
SUBLOT No. (PARCEL No.)
SURROUNDING OWNERS
BUILDING DIMENSIONS
SETBACK, SIDEYARD, REARYARD
FINISH GRADES
DRIVE & APRON TYPE, WIDTH, THICKNESS
SIDEWALK TYPE, WIDTH, THICKNESS
CULVERT TYPE, DIAM., LENGTH
WATER MAIN SIZE, LOCATION
SAN. SEWER SIZE, % GRADE, LOC.
SAN. MH. CAST. ELEV., INV. ELEV.
SAN. CONN. SIZE, % GRADE, LOC.
STROM SEWER SIZE, % GRADE, LOC.
STORM MH. CAST. ELEV., INV. ELEV.
PAV'T TYPE, GRADE, CURBS
GAS LINE LOC., SIZE
SEPTIC SYSTEM & DUPLICATION
WELL LOCATION & ISOLATION RADIUS

STATE OF OHIO — STEVEN A. ROSSNER — S-7879 — REGISTERED — PROFESSIONAL SURVEYOR

"AS BUILT" CERTIFICATION

I hereby certify that the circled information is existing as obtained on the site ____________ 19___ and is correct to the best of my knowledge and belief.

NAME

SCALE : 1" = 20'	1	
FILE NAME: I:\RLM19715\site62	2	
DATE : August 27, 1997	3	

APPROVED PAINESVILLE TOWNSHIP ZONING DEPARTMENT P1997-0230

BENCHMARK: Rim El. 697.43' of Ex. Storm Sewer Manhole at End of Honey Locust Cul-de-Sac.

"I, the undersigned hereby certify that this topography, indicated by [illegible] contours, and the elevations shown hereon represent an actual field survey made by Foresight Engineering Group, Inc. on the 22nd day of August 19 97 and that the elevations were taken at appropriate intervals and that as of that date they existed as indicated hereon."

[signature] 8/26/97
NAME

2 WORKING DAYS BEFORE YOU DIG

EXISTING UNDERGROUND UTILITIES NOTES:
The location both horizontal and vertical of the underground utilities shown hereon, have been obtained by a diligent and comprehensive search of available records. Verification by field observation, has been conducted where practical. However, Foresight Engineering Group, Inc. does not guarantee the completeness nor accuracy thereof.