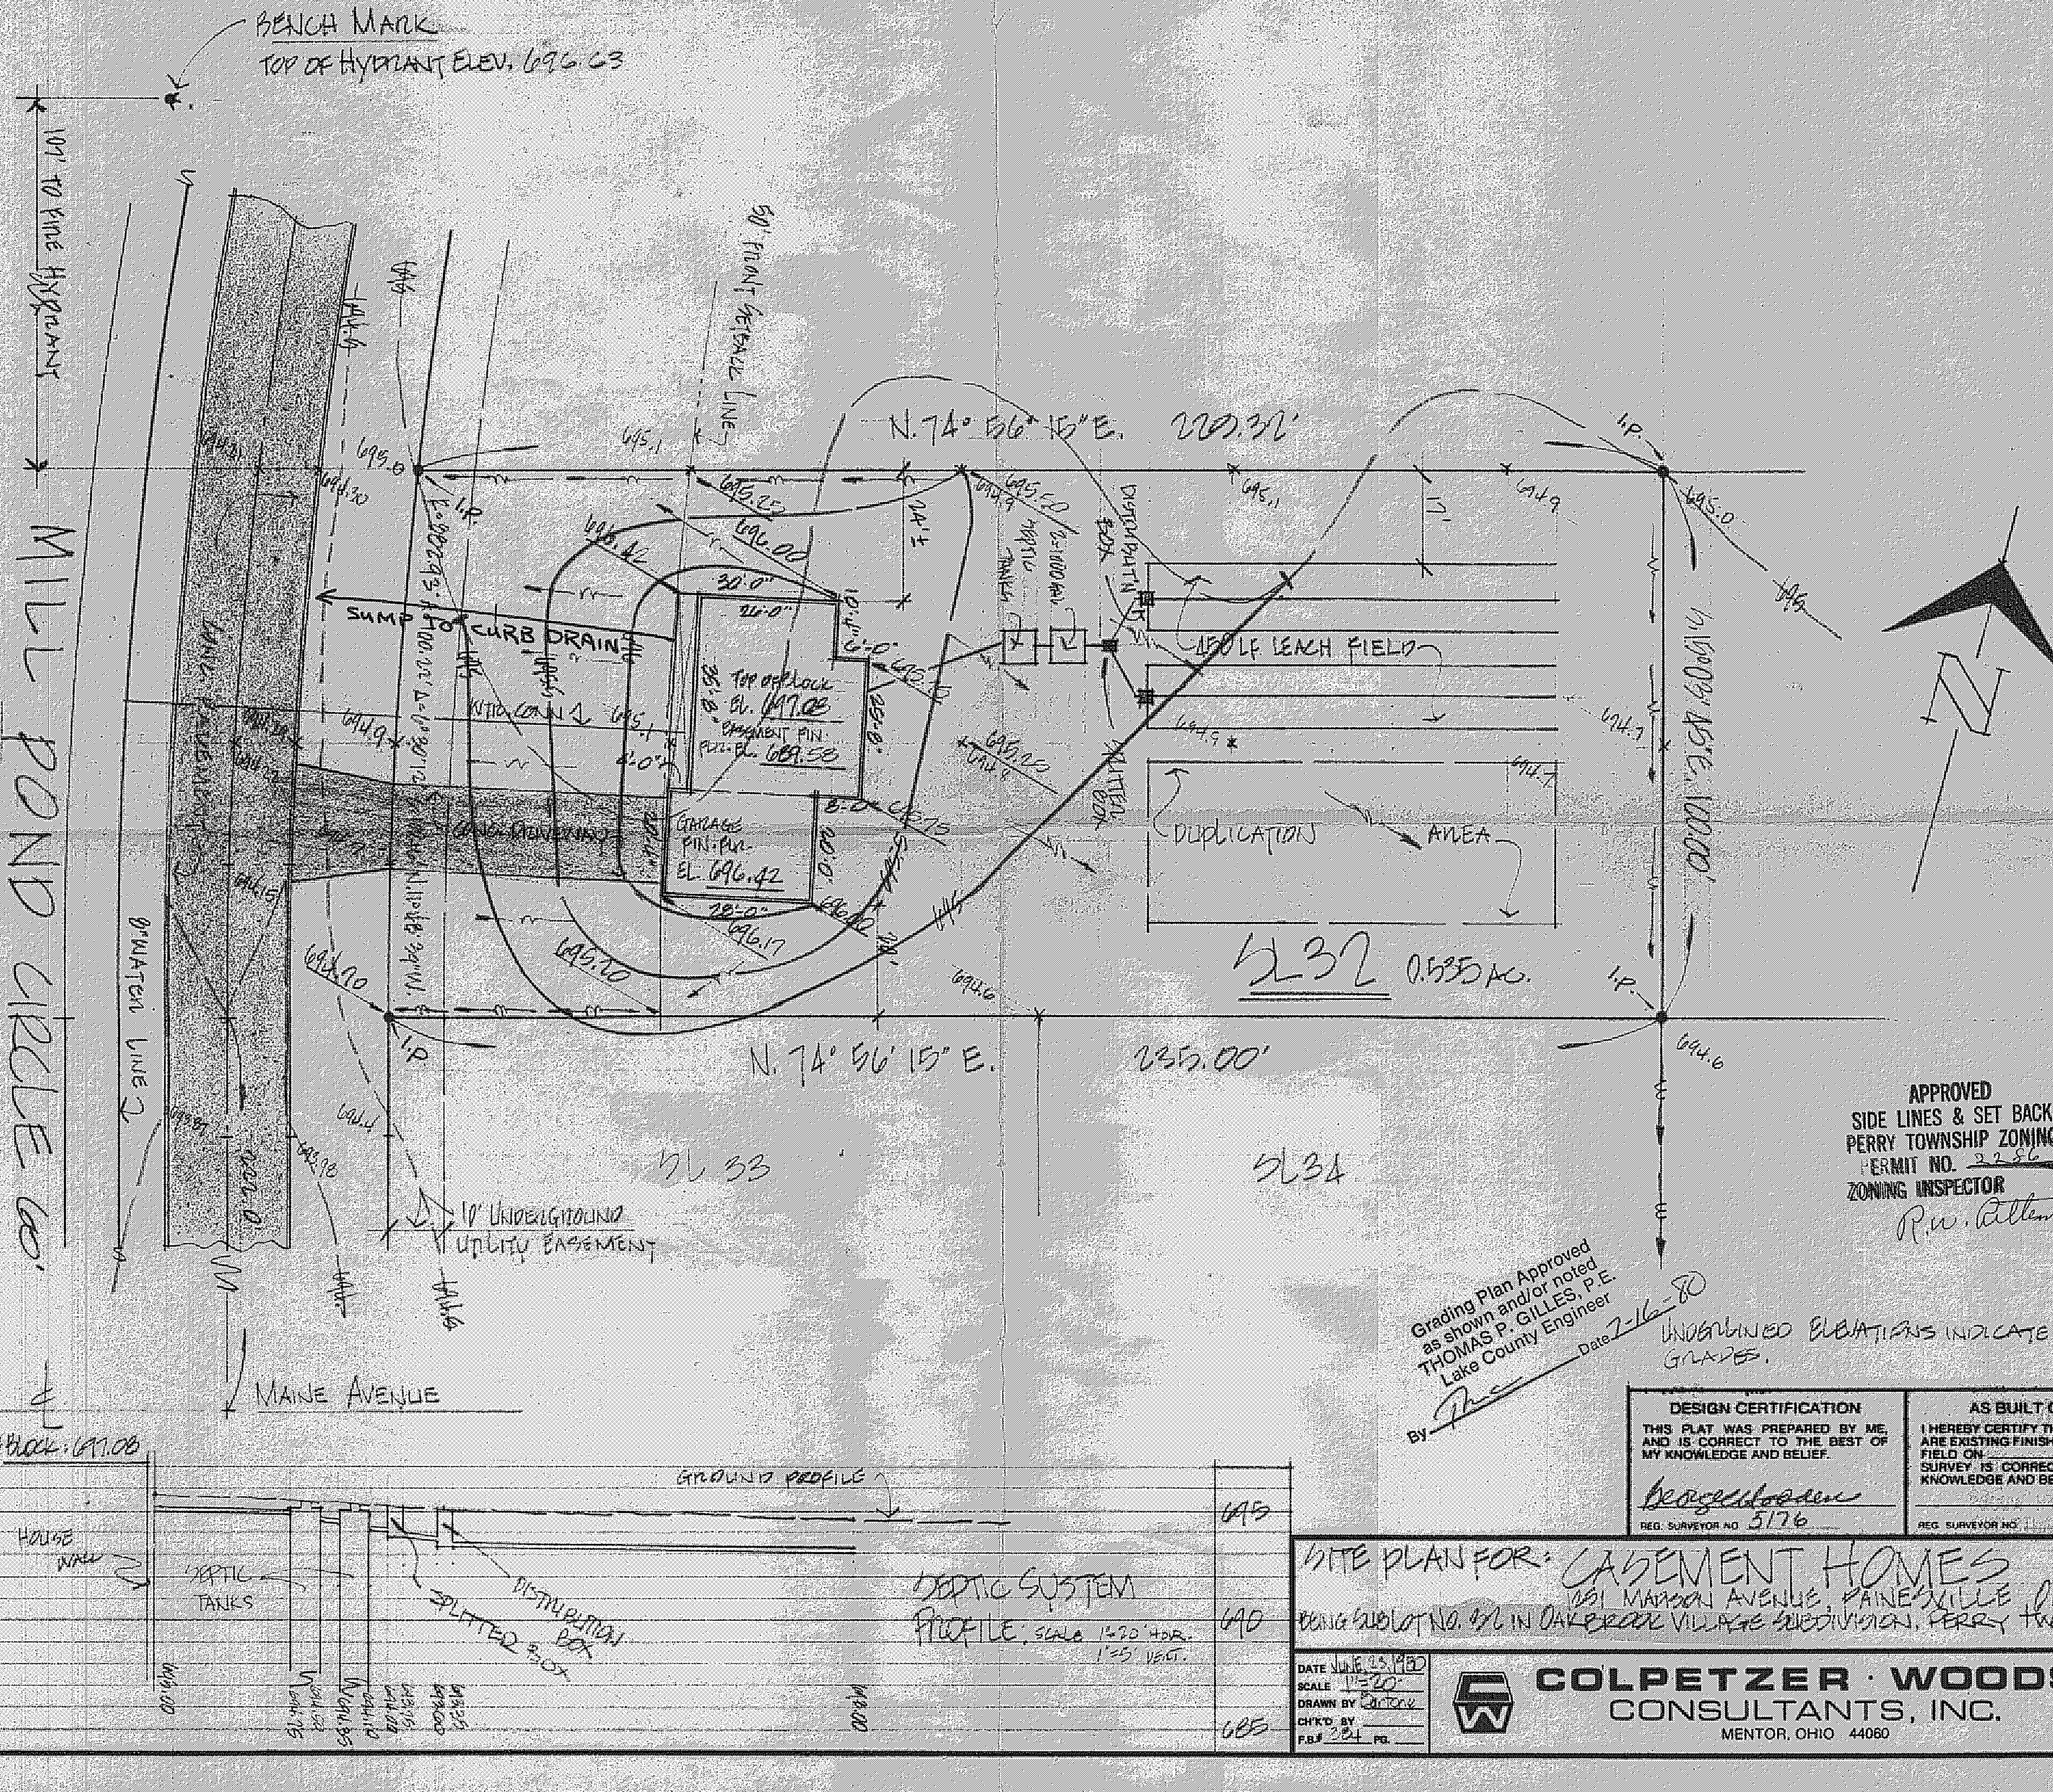

APPROVED
SIDE LINES & SET BACK
PERRY TOWNSHIP ZONING
PERMIT NO. 2286
ZONING INSPECTOR
R.W. Rittenhouse

Grading Plan Approved
as shown and/or noted
THOMAS P. GILLES, P.E.
Lake County Engineer
By [signature] Date 2-16-80

UNDERLINED ELEVATIONS INDICATE PROPOSED GRADES.

DESIGN CERTIFICATION
THIS PLAT WAS PREPARED BY ME, AND IS CORRECT TO THE BEST OF MY KNOWLEDGE AND BELIEF.
[signature]
REG. SURVEYOR NO. 5176

AS BUILT CERTIFICATION
I HEREBY CERTIFY THAT THE CIRCLED GR[ADES] ARE EXISTING FINISH GRADES CHECKED I[N] FIELD ON ______ AND [THAT THIS] SURVEY IS CORRECT TO THE BEST O[F MY] KNOWLEDGE AND BELIEF.
REG. SURVEYOR NO. ______

SITE PLAN FOR: CASEMENT HOMES
[illegible] MADISON AVENUE, PAINESVILLE OHIO
BEING SUBLOT NO. 32 IN OAKBROOK VILLAGE SUBDIVISION, PERRY TWP., OHIO.

DATE JUNE 23, 1980
SCALE 1"=20'
DRAWN BY Cartone
CH'K'D BY ______
F.B.# 384 PG. ______

COLPETZER · WOODS CONSULTANTS, INC.
MENTOR, OHIO 44060

SHEET 1 /
CONTRACT 79.7[illegible]