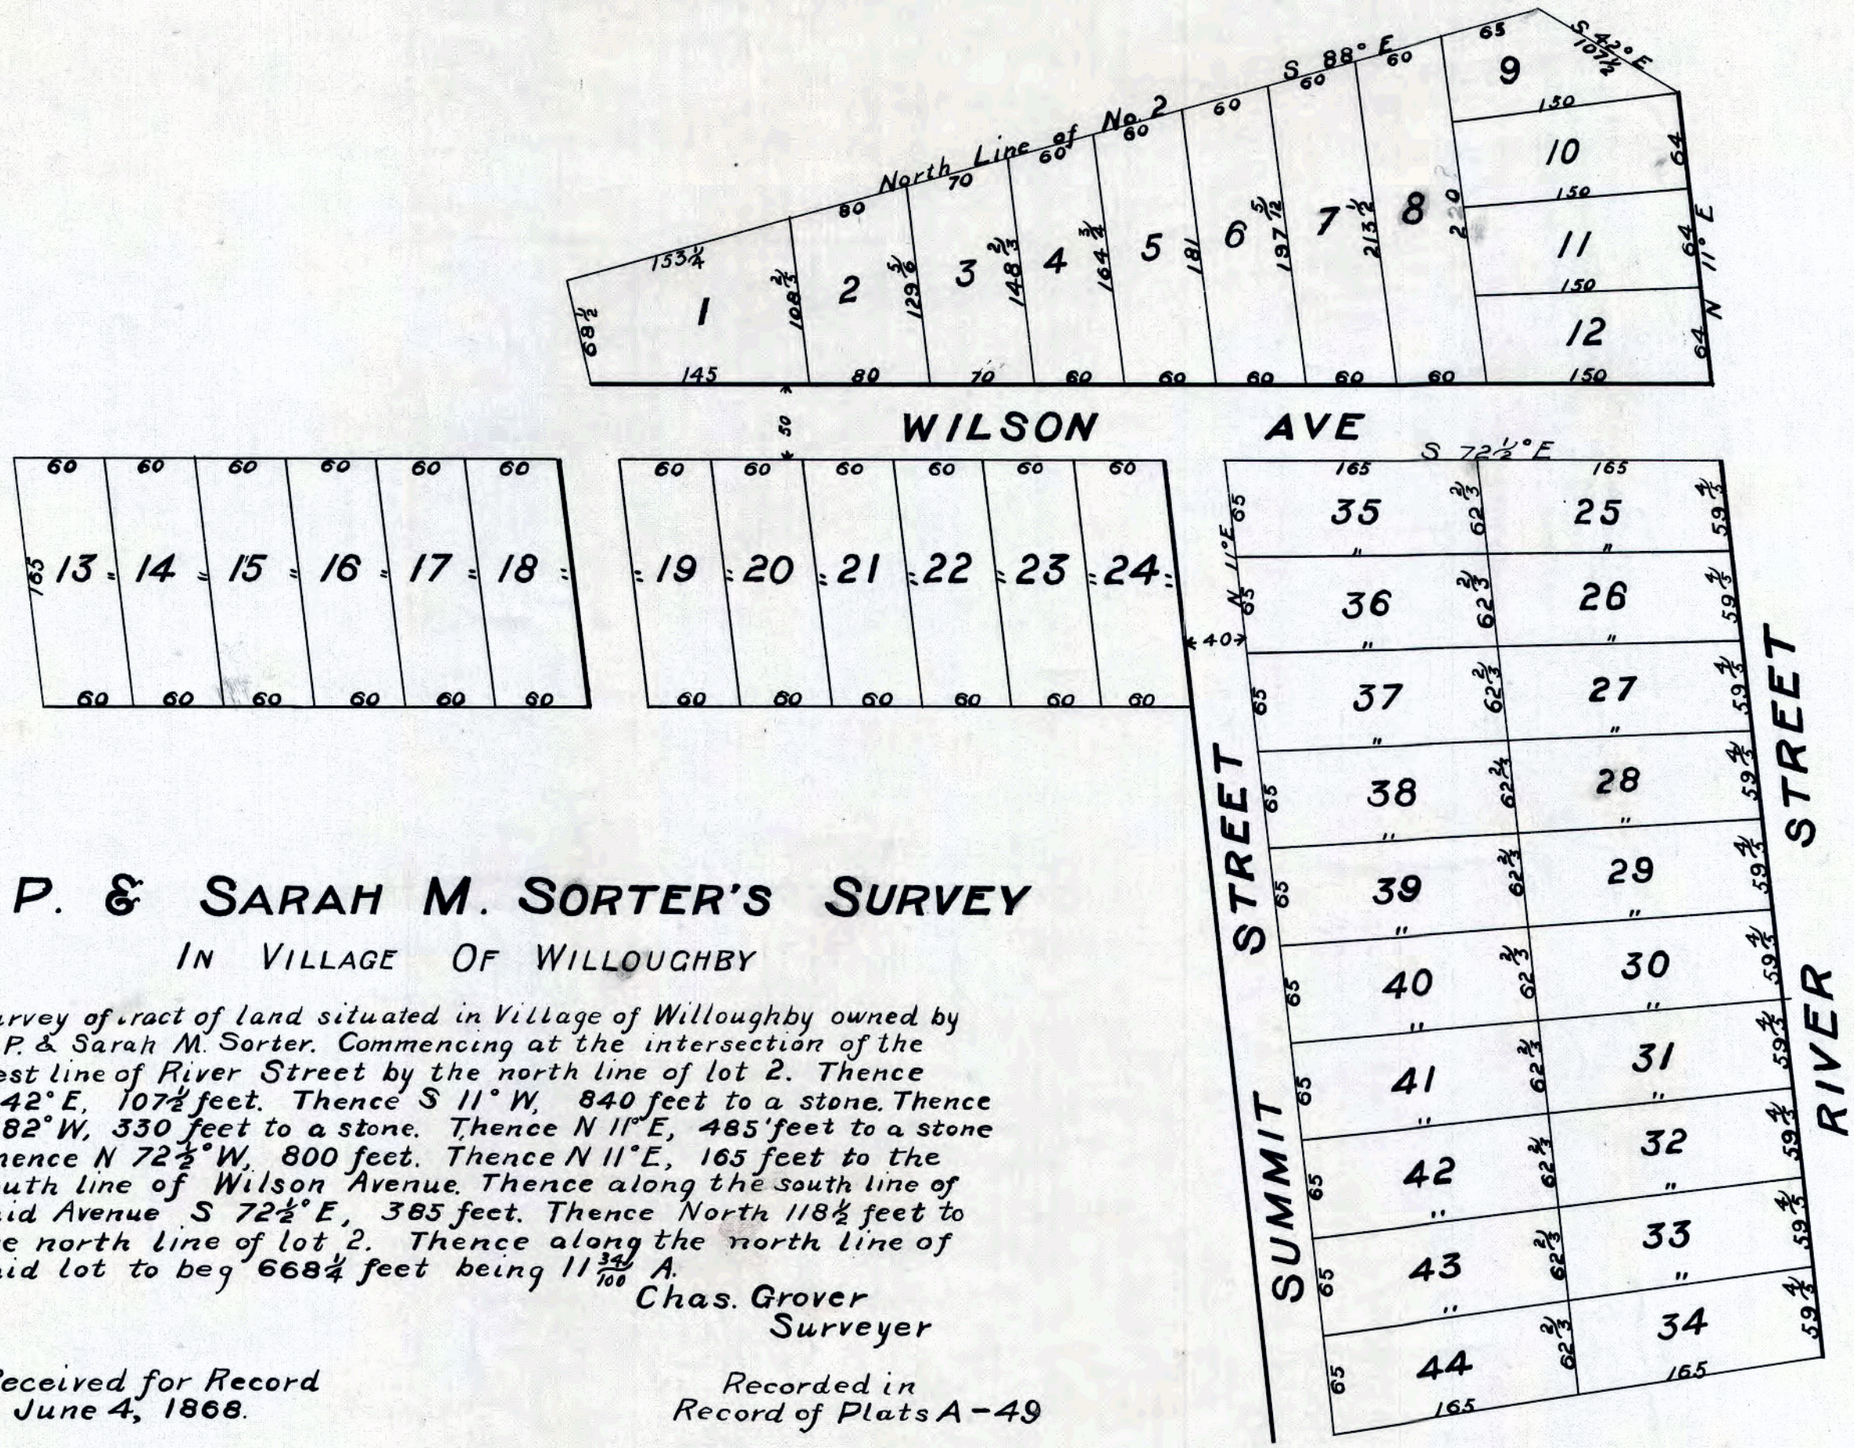

Z. P. & SARAH M. SORTER'S SURVEY

IN VILLAGE OF WILLOUGHBY

Survey of tract of land situated in Village of Willoughby owned by Z. P. & Sarah M. Sorter. Commencing at the intersection of the west line of River Street by the north line of lot 2. Thence S 42° E, 107½ feet. Thence S 11° W, 840 feet to a stone. Thence N 82° W, 330 feet to a stone. Thence N 11° E, 485 feet to a stone Thence N 72½° W, 800 feet. Thence N 11° E, 165 feet to the south line of Wilson Avenue. Thence along the south line of said Avenue S 72½° E, 385 feet. Thence North 118½ feet to the north line of lot 2. Thence along the north line of said lot to beg 668¼ feet being 11 34/100 A.

Chas. Grover
Surveyer

Received for Record
June 4, 1868.

Recorded in
Record of Plats A-49

11
1658-1
Dr 2C