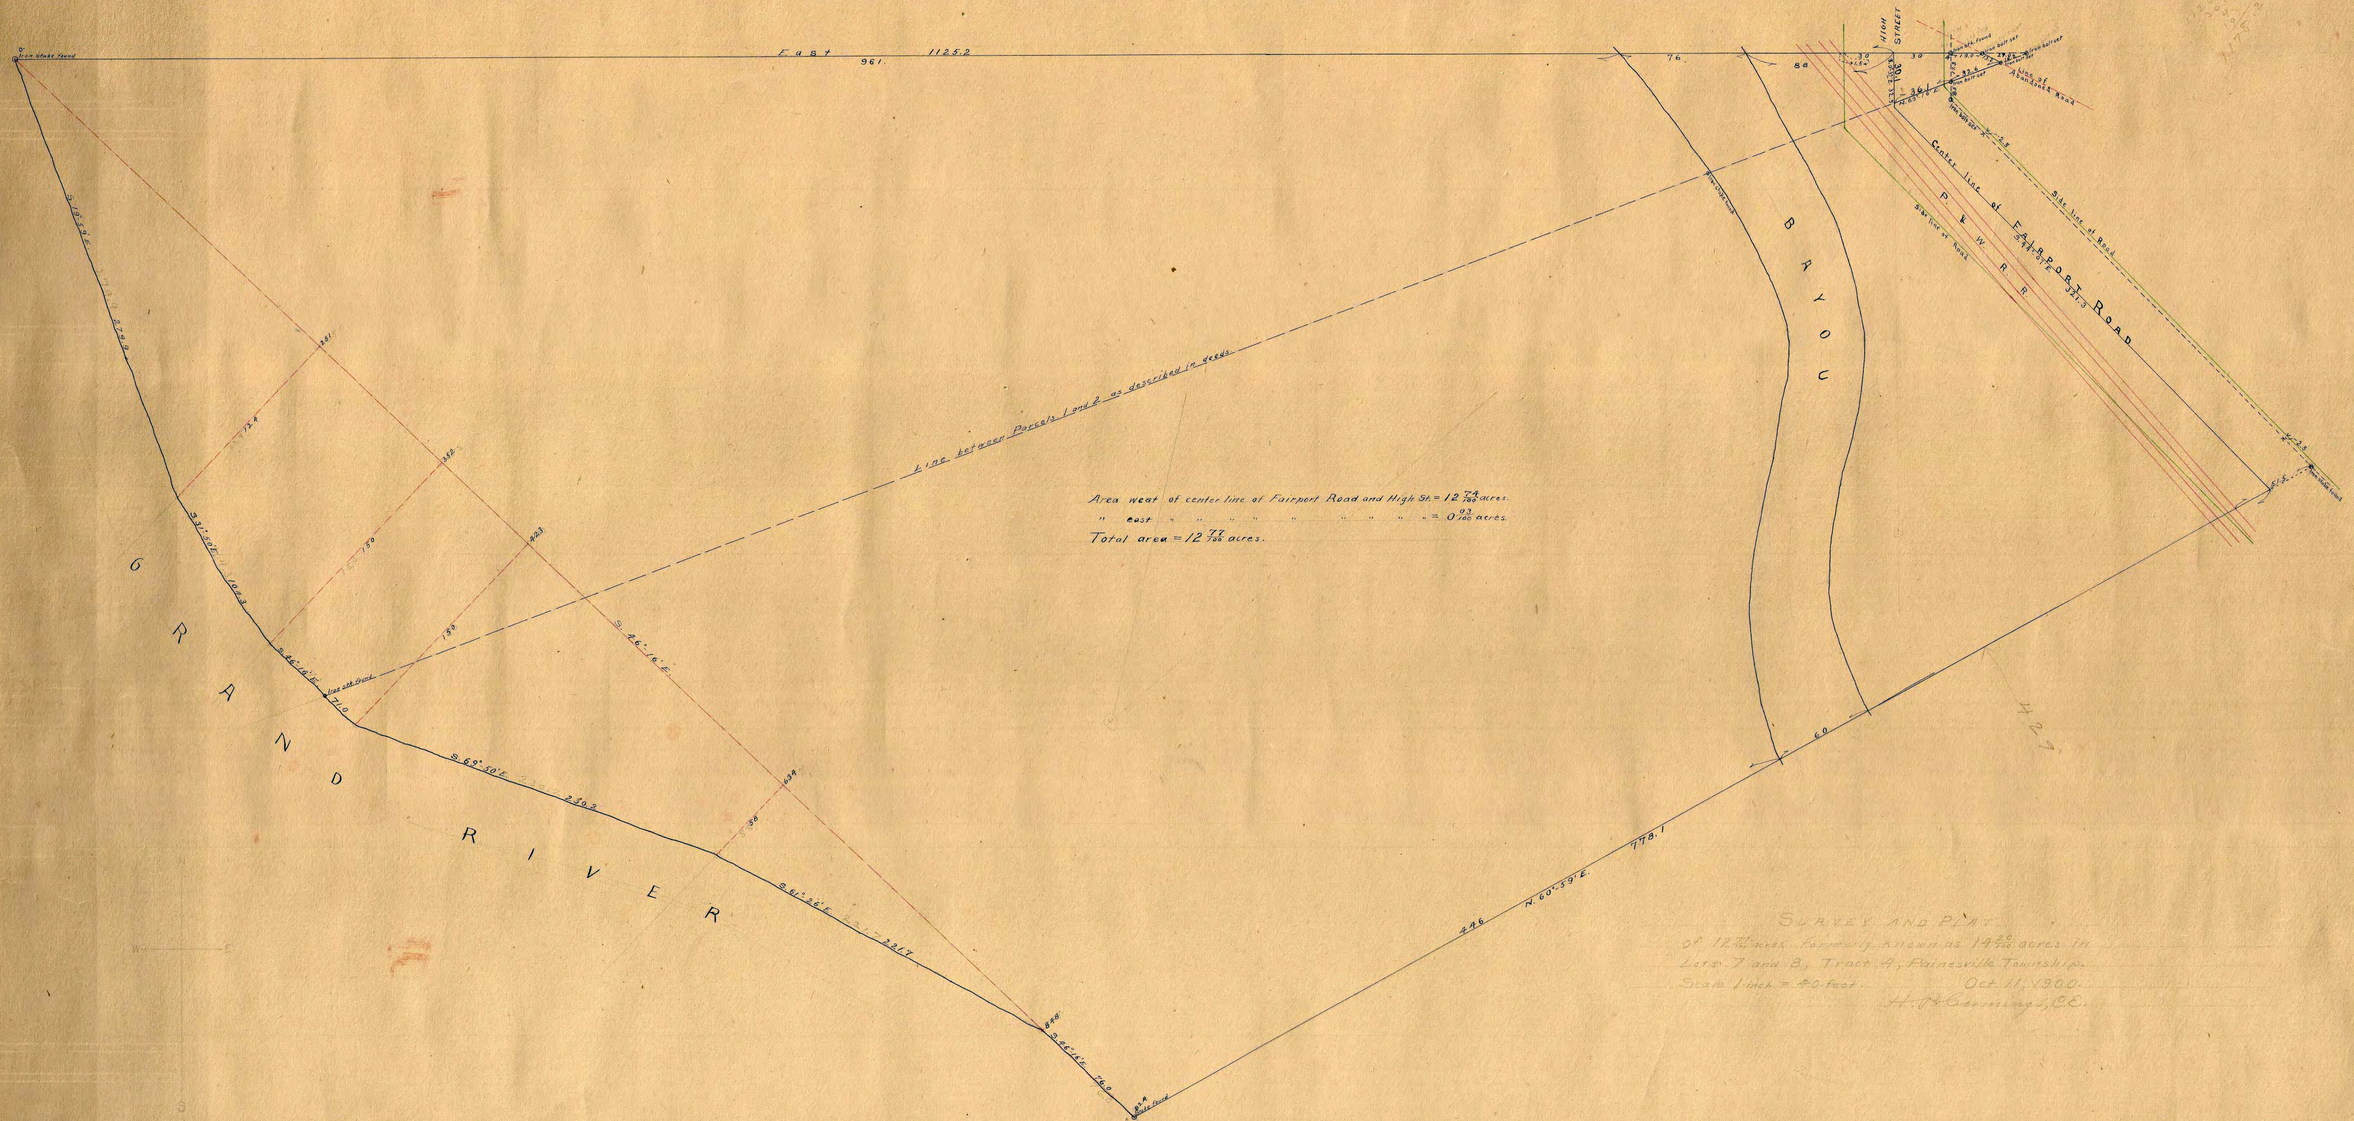
East 961. 1125.2
Line between Parcels 1 and 2 as described in deeds.
Area west of center line of Fairport Road and High St. = 12 77/100 acres.
" east " " " " " " " " = 0 93/100 acres.
Total area = 12 77/100 acres.
GRAND RIVER
BAYOU
HIGH STREET
Center line of P. L. W. R. R.
Fairport Road
N. 60° 39' E. 778.1
S. 26° 16' E.
Iron Stake Found
