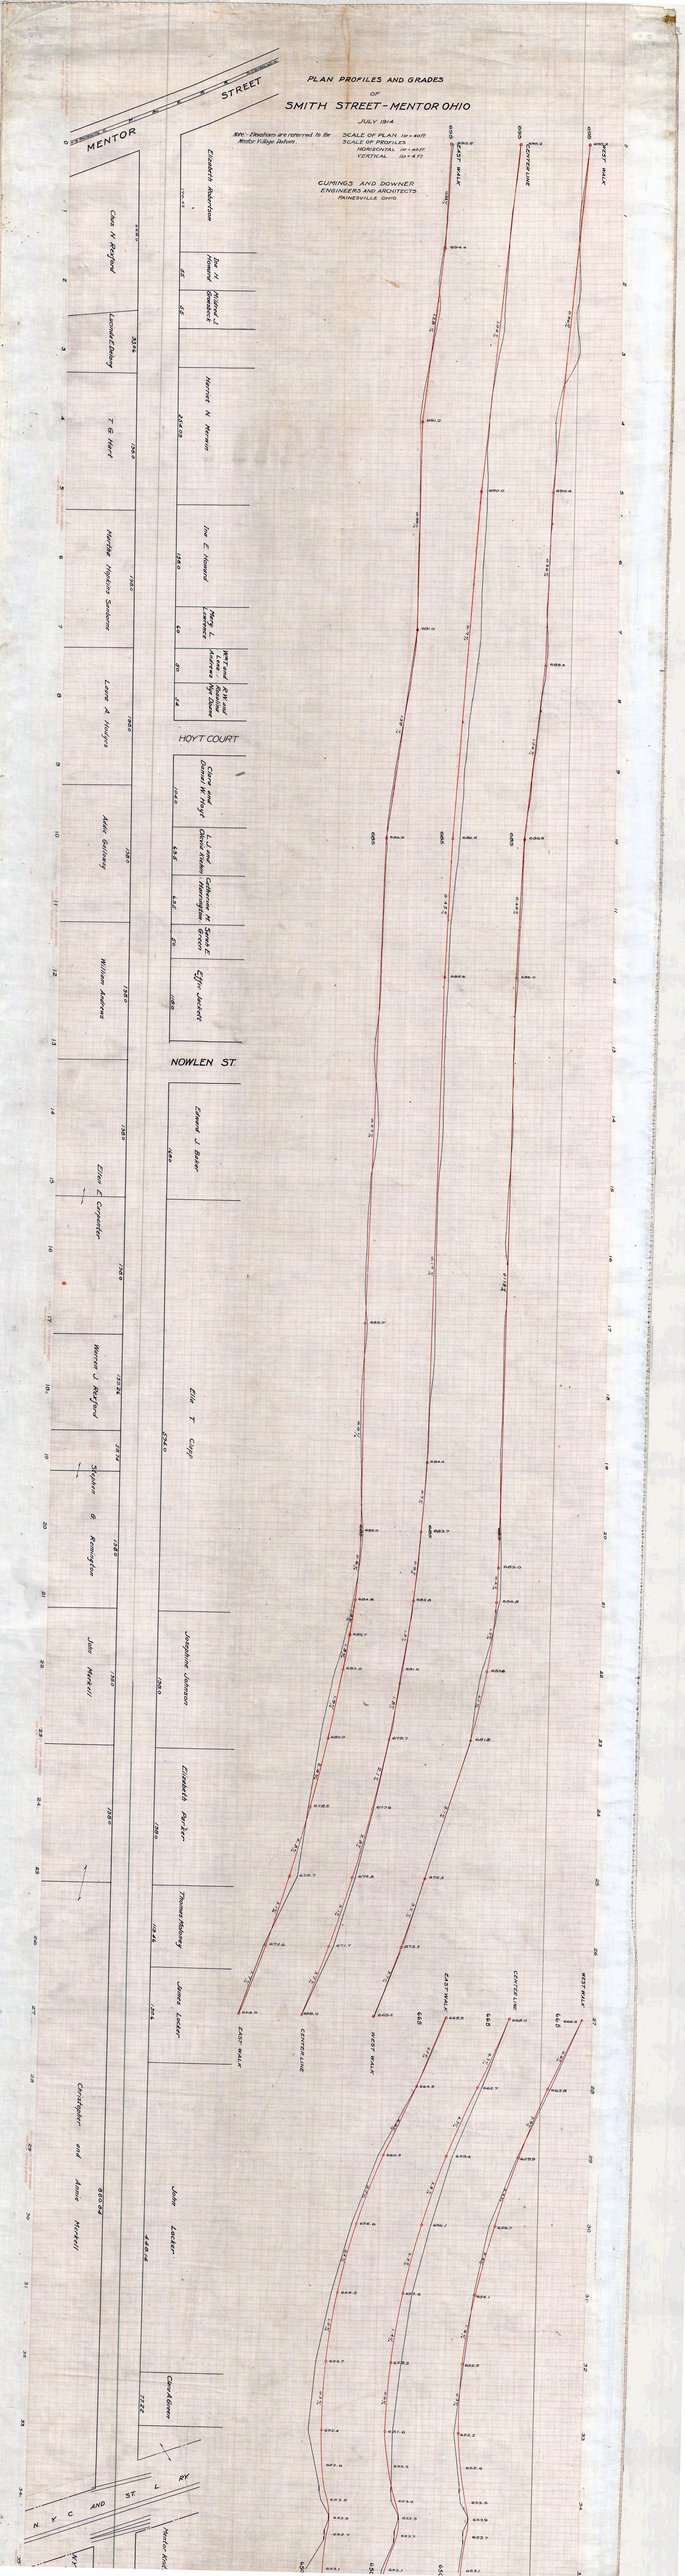
PLAN PROFILES AND GRADES
OF
SMITH STREET - MENTOR OHIO
JULY 1914
Note:- Elevations are referred to the Mentor Village Datum.
SCALE OF PLAN 1in = 40 ft.
SCALE OF PROFILES
HORIZONTAL 1in = 40 ft.
VERTICAL 1in = 4 ft.
CUMINGS AND DOWNER
ENGINEERS AND ARCHITECTS
PAINESVILLE OHIO
MENTOR
STREET
Elizabeth Robertson
Ina H. Howard
Mildred J. Goodbeck
Harriet N. Merwin
Ina E. Howard
Mary L. Lawrence
WST and Lena Andrews
R.W. and Rosalind Mye Dunne
HOYT COURT
Clara and Daniel W. Hoyt
L. J. and Olena Kelton
Catherine M. Harrington
Sarah E. Green
Effie Jackett
NOWLEN ST.
Edward J. Baker
Ella T. Clapp
Josephine Johnson
Elizabeth Parker
Thomas Mahoney
James Locker
John Locker
Clara A. Green
Chas. N. Rosford
Leonard E. Ebling
T. G. Hart
Martha Hopkins Sanborne
Laura A. Hodges
Addie Galloway
William Andrews
Ellen E. Carpenter
Warren J. Rosford
Stephen G. Remington
John Merkell
Christopher and Annie Merkell
N. Y. C. AND ST. L. RY.
EAST WALK
CENTER LINE
WEST WALK