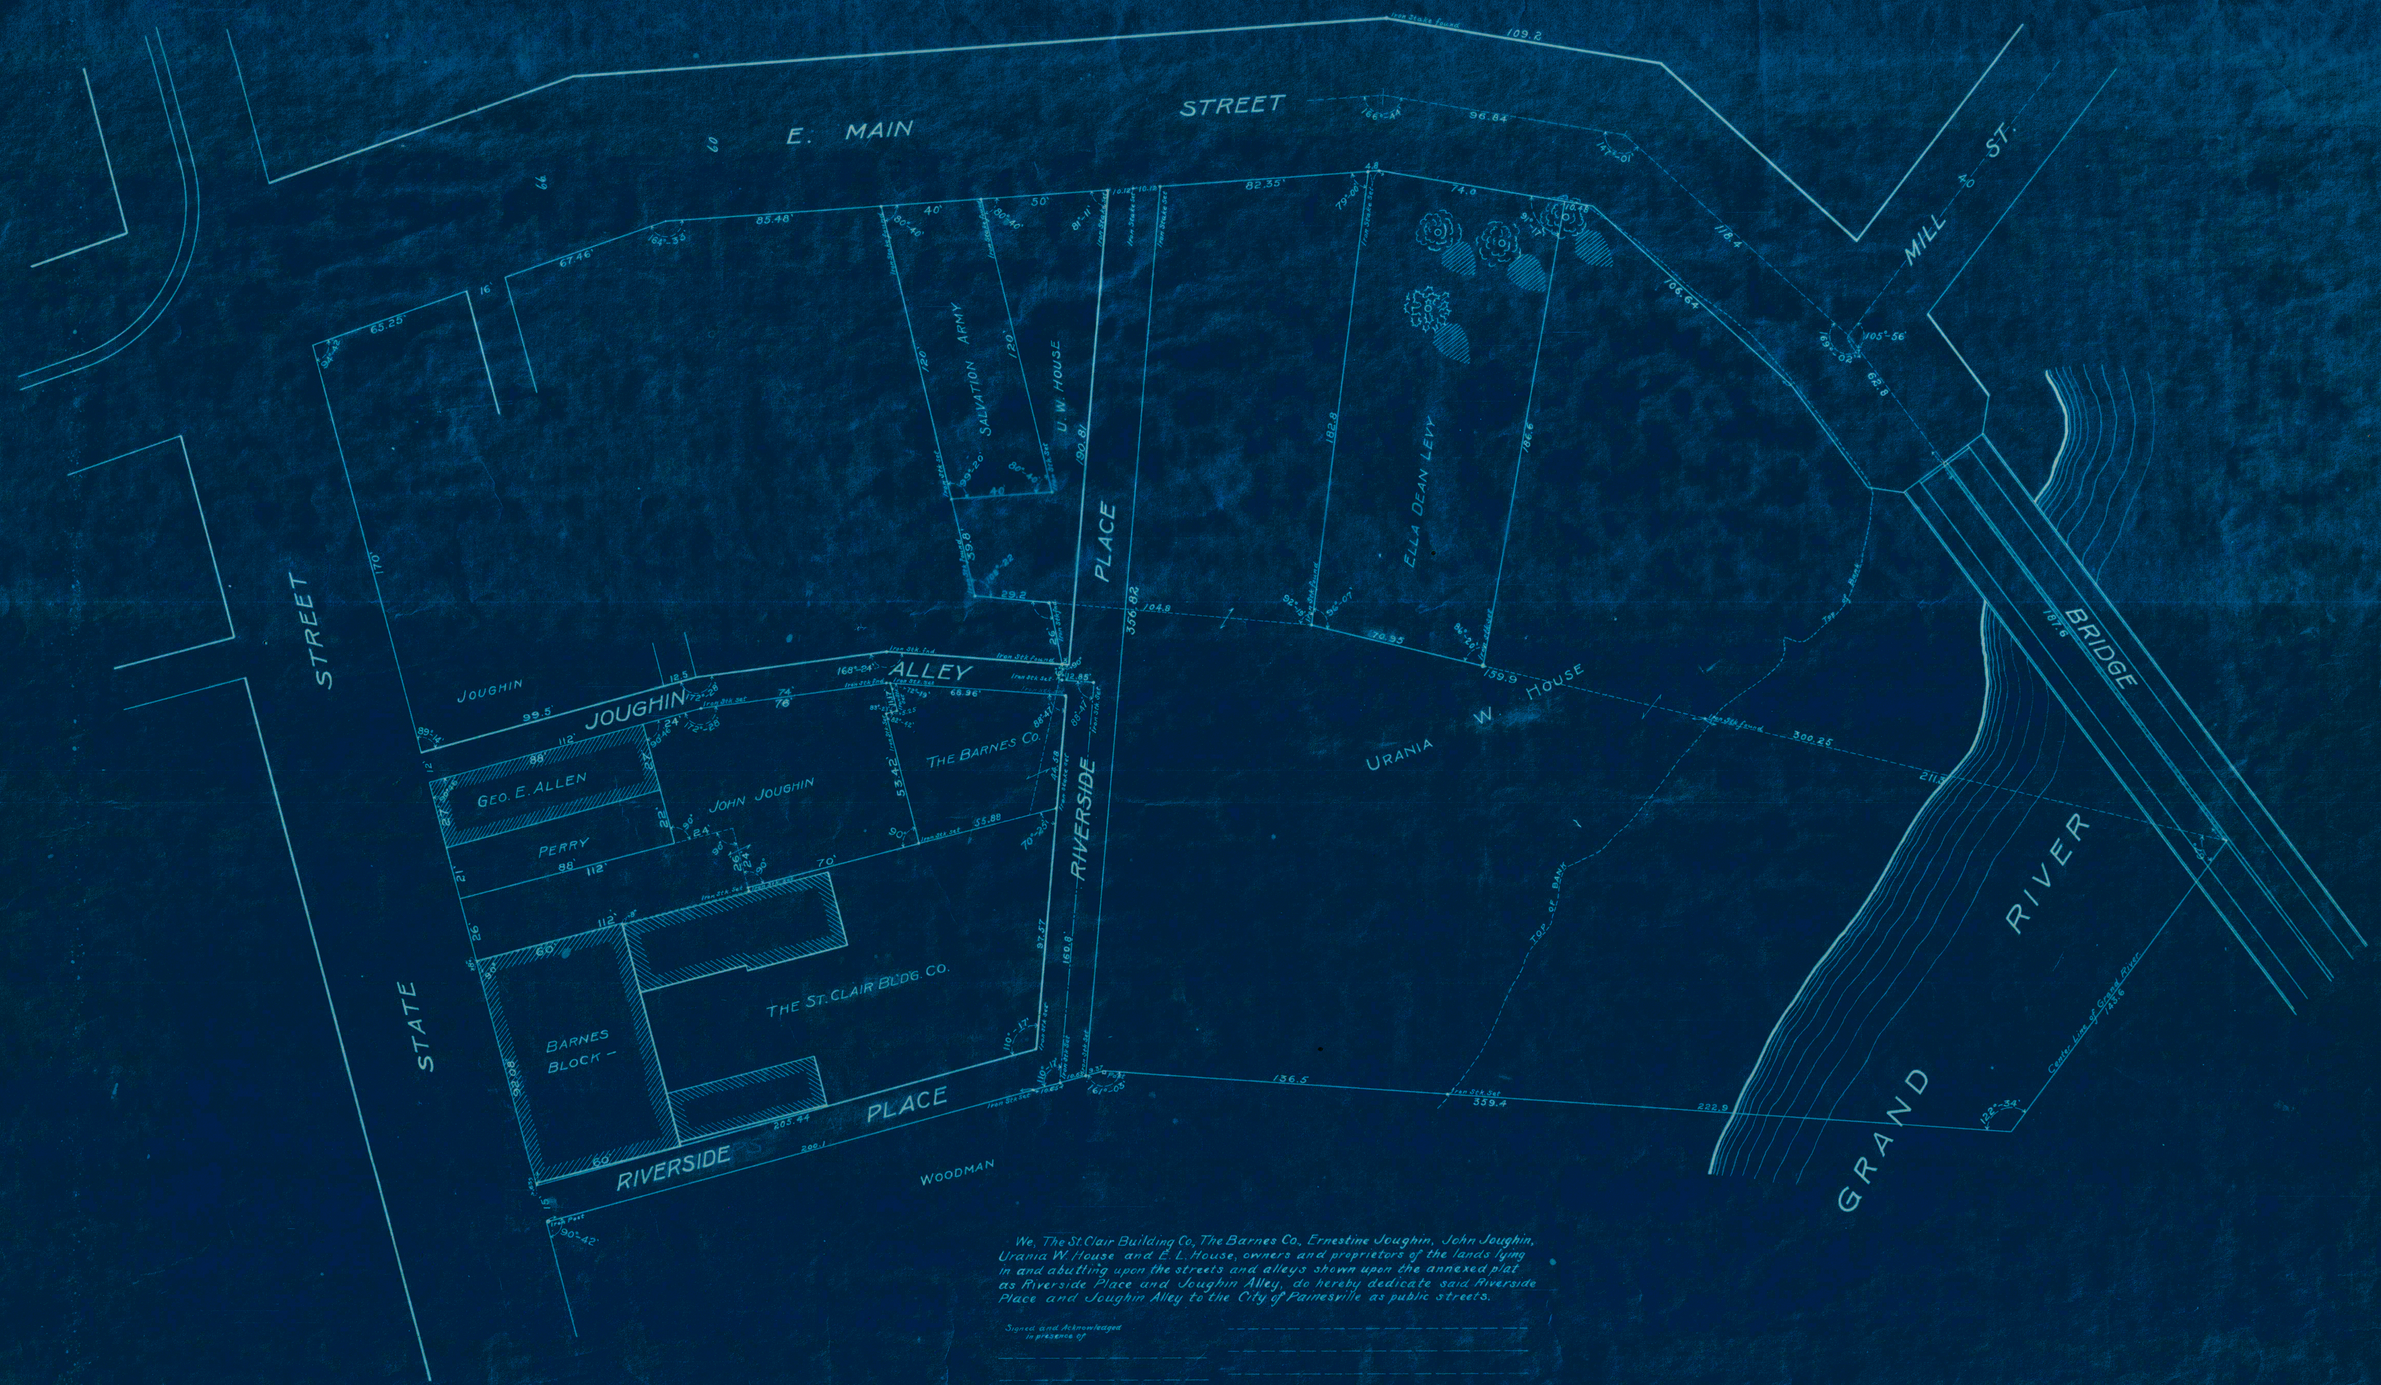

We, The St Clair Building Co, The Barnes Co., Ernestine Joughin, John Joughin, Urania W. House and E. L. House, owners and proprietors of the lands lying in and abutting upon the streets and alleys shown upon the annexed plat as Riverside Place and Joughin Alley, do hereby dedicate said Riverside Place and Joughin Alley to the City of Painesville as public streets.

Signed and Acknowledged in presence of

I hereby certify that the Council of the City of Painesville by resolution duly passed this _____ day of _____ 190___ approved the annexed plat, accepting said Riverside Place and Joughin Alley as public streets of said City.

In Testimony whereof, witness my hand and official seal this _____ day of _____ 190___

Clerk of the City of Painesville.

SURVEY AND MAP OF PART OF TRACTS 2 AND 3

EAST OF STATE ST. AND SOUTH OF MAIN ST. PAINESVILLE, OHIO

Scale, 1 inch = 30 feet
October 10, 1906

CUMINGS & DOWNER
CIVIL ENGINEERS & SURVEYORS
PAINESVILLE, O.