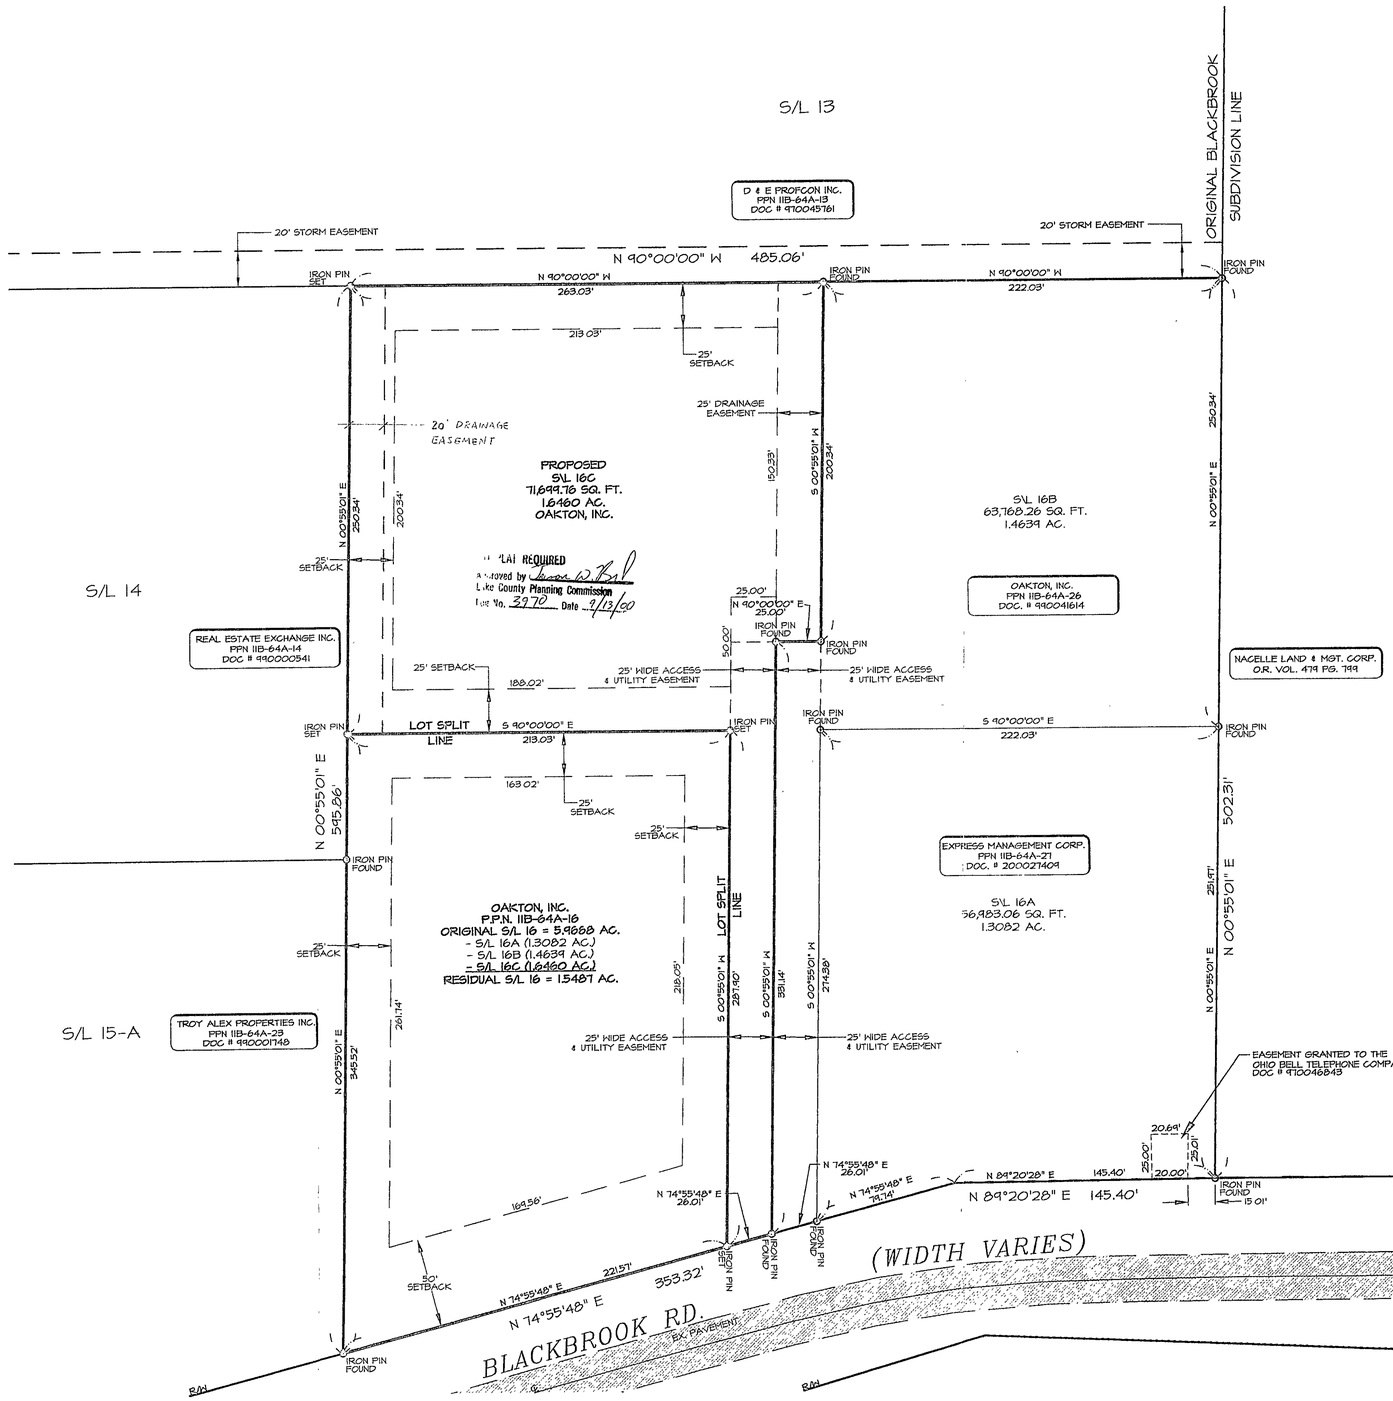

LOT SPLIT OF THE RESIDUAL S/L 16 FROM THE ORIGINAL LOT SPLIT OF S/L 16 IN THE BLACKBROOK ROAD SUBDIVISION P.P.N. 11B-64A-16

PAINESVILLE TOWNSHIP
LAKE COUNTY - OHIO
SEPTEMBER 2000

BEING KNOWN AS A PART OF ORIGINAL PAINESVILLE TOWNSHIP LOT 17, TRACT NO. 4

PLAT TO ACCOMPANY LOT SPLIT APPLICATION

GRAPHIC SCALE

40 0 20 40 80 160

(IN FEET)
1 inch = 40 ft.

STATE OF OHIO
BRUCE A. LANDIS
S-7885
REGISTERED
PROFESSIONAL SURVEYOR

Rev.	Description	Date	By	CH'KD.

LOT SPLIT OF P.P.N. 11B-64A-16
S/L 16 OF THE BLACKBROOK ROAD SUBDIVISION
PAINESVILLE TWP. - LAKE COUNTY - OHIO

Drawn By: MDP
Checked By:
Approved By:
Date: SEPT. 2000

Greenland Consulting, Inc.
Planning - Surveying - Engineering
8520 Reynolds Road Mentor, OH 44060
Phone: (440) 205-8167 Fax: (440) 205-1923
E-Mail: Green-land@lunn.com

Scale: Horiz. 1"= 40
Vert. 1"= NA

Sheet No.	Of
1	1

Filename: 00-103/LOTSPLIT

ctkurvy\00-103\dwg\LOTSPLIT Wed Sep 06 11:59:02 2000 mike platt