MAP OF SURVEY
FOR

F DOUGLAS BROWN

KNOWN AS BEING PART OF LOT 3, TRACT 1
IN RANGE 6, TOWNSHIP 12 OF THE
CONNECTICUT WESTERN RESERVE

TOWNSHIP OF MADISON

COUNTY OF LAKE - STATE OF OHIO

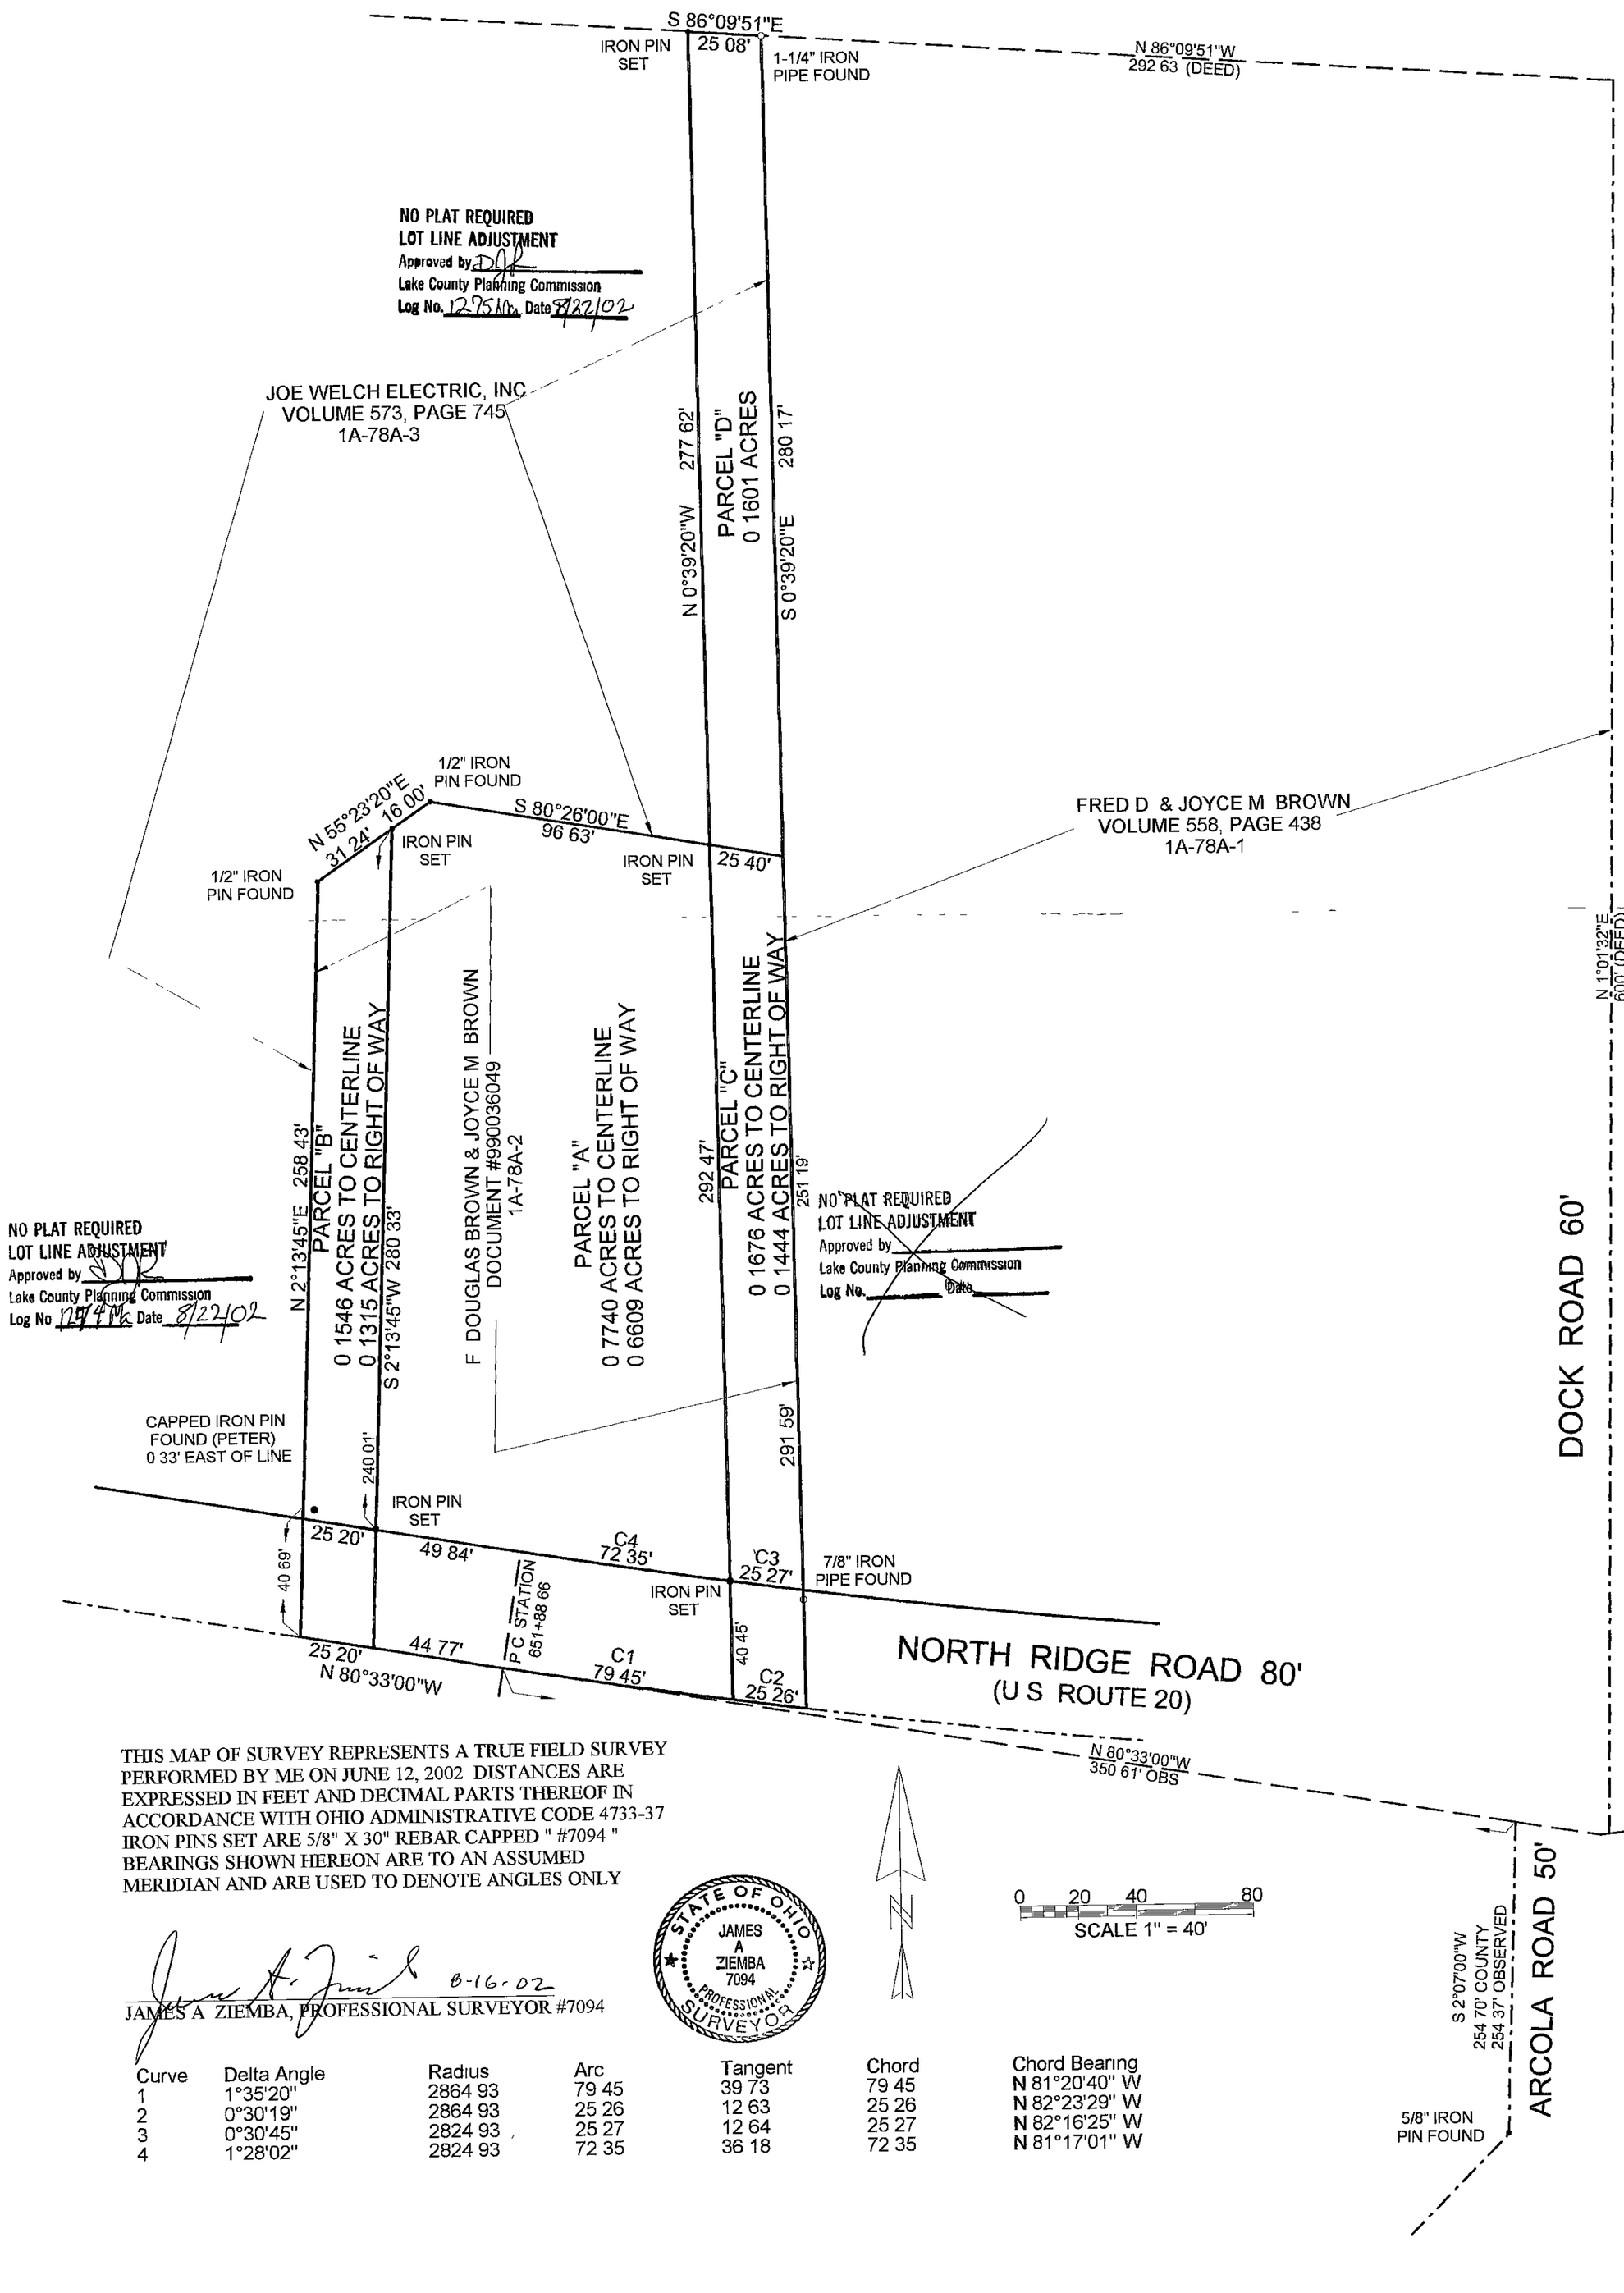

0 20 40 80
SCALE 1" = 40'

THIS MAP OF SURVEY REPRESENTS A TRUE FIELD SURVEY PERFORMED BY ME ON JUNE 12, 2002 DISTANCES ARE EXPRESSED IN FEET AND DECIMAL PARTS THEREOF IN ACCORDANCE WITH OHIO ADMINISTRATIVE CODE 4733-37 IRON PINS SET ARE 5/8" X 30" REBAR CAPPED " #7094 " BEARINGS SHOWN HEREON ARE TO AN ASSUMED MERIDIAN AND ARE USED TO DENOTE ANGLES ONLY

8-16-02
JAMES A ZIEMBA, PROFESSIONAL SURVEYOR #7094

STATE OF OHIO
JAMES A ZIEMBA 7094
PROFESSIONAL SURVEYOR

Curve	Delta Angle	Radius	Arc	Tangent	Chord	Chord Bearing
1	1°35'20"	2864 93	79 45	39 73	79 45	N 81°20'40" W
2	0°30'19"	2864 93	25 26	12 63	25 26	N 82°23'29" W
3	0°30'45"	2824 93	25 27	12 64	25 27	N 82°16'25" W
4	1°28'02"	2824 93	72 35	36 18	72 35	N 81°17'01" W

BENCHMARK SURVEY COMPANY
5964 SOUTH RIDGE ROAD
MADISON, OHIO 44057-9741
JUNE 12, 2002
1-440-428-8599