MAP OF SURVEY
FOR

JOHN R INGLE

KNOWN AS BEING PART OF LOT 8, TRACT 4
IN RANGE 6, TOWNSHIP 12 OF THE
CONNECTICUT WESTERN RESERVE

TOWNSHIP OF MADISON

COUNTY OF LAKE STATE OF OHIO

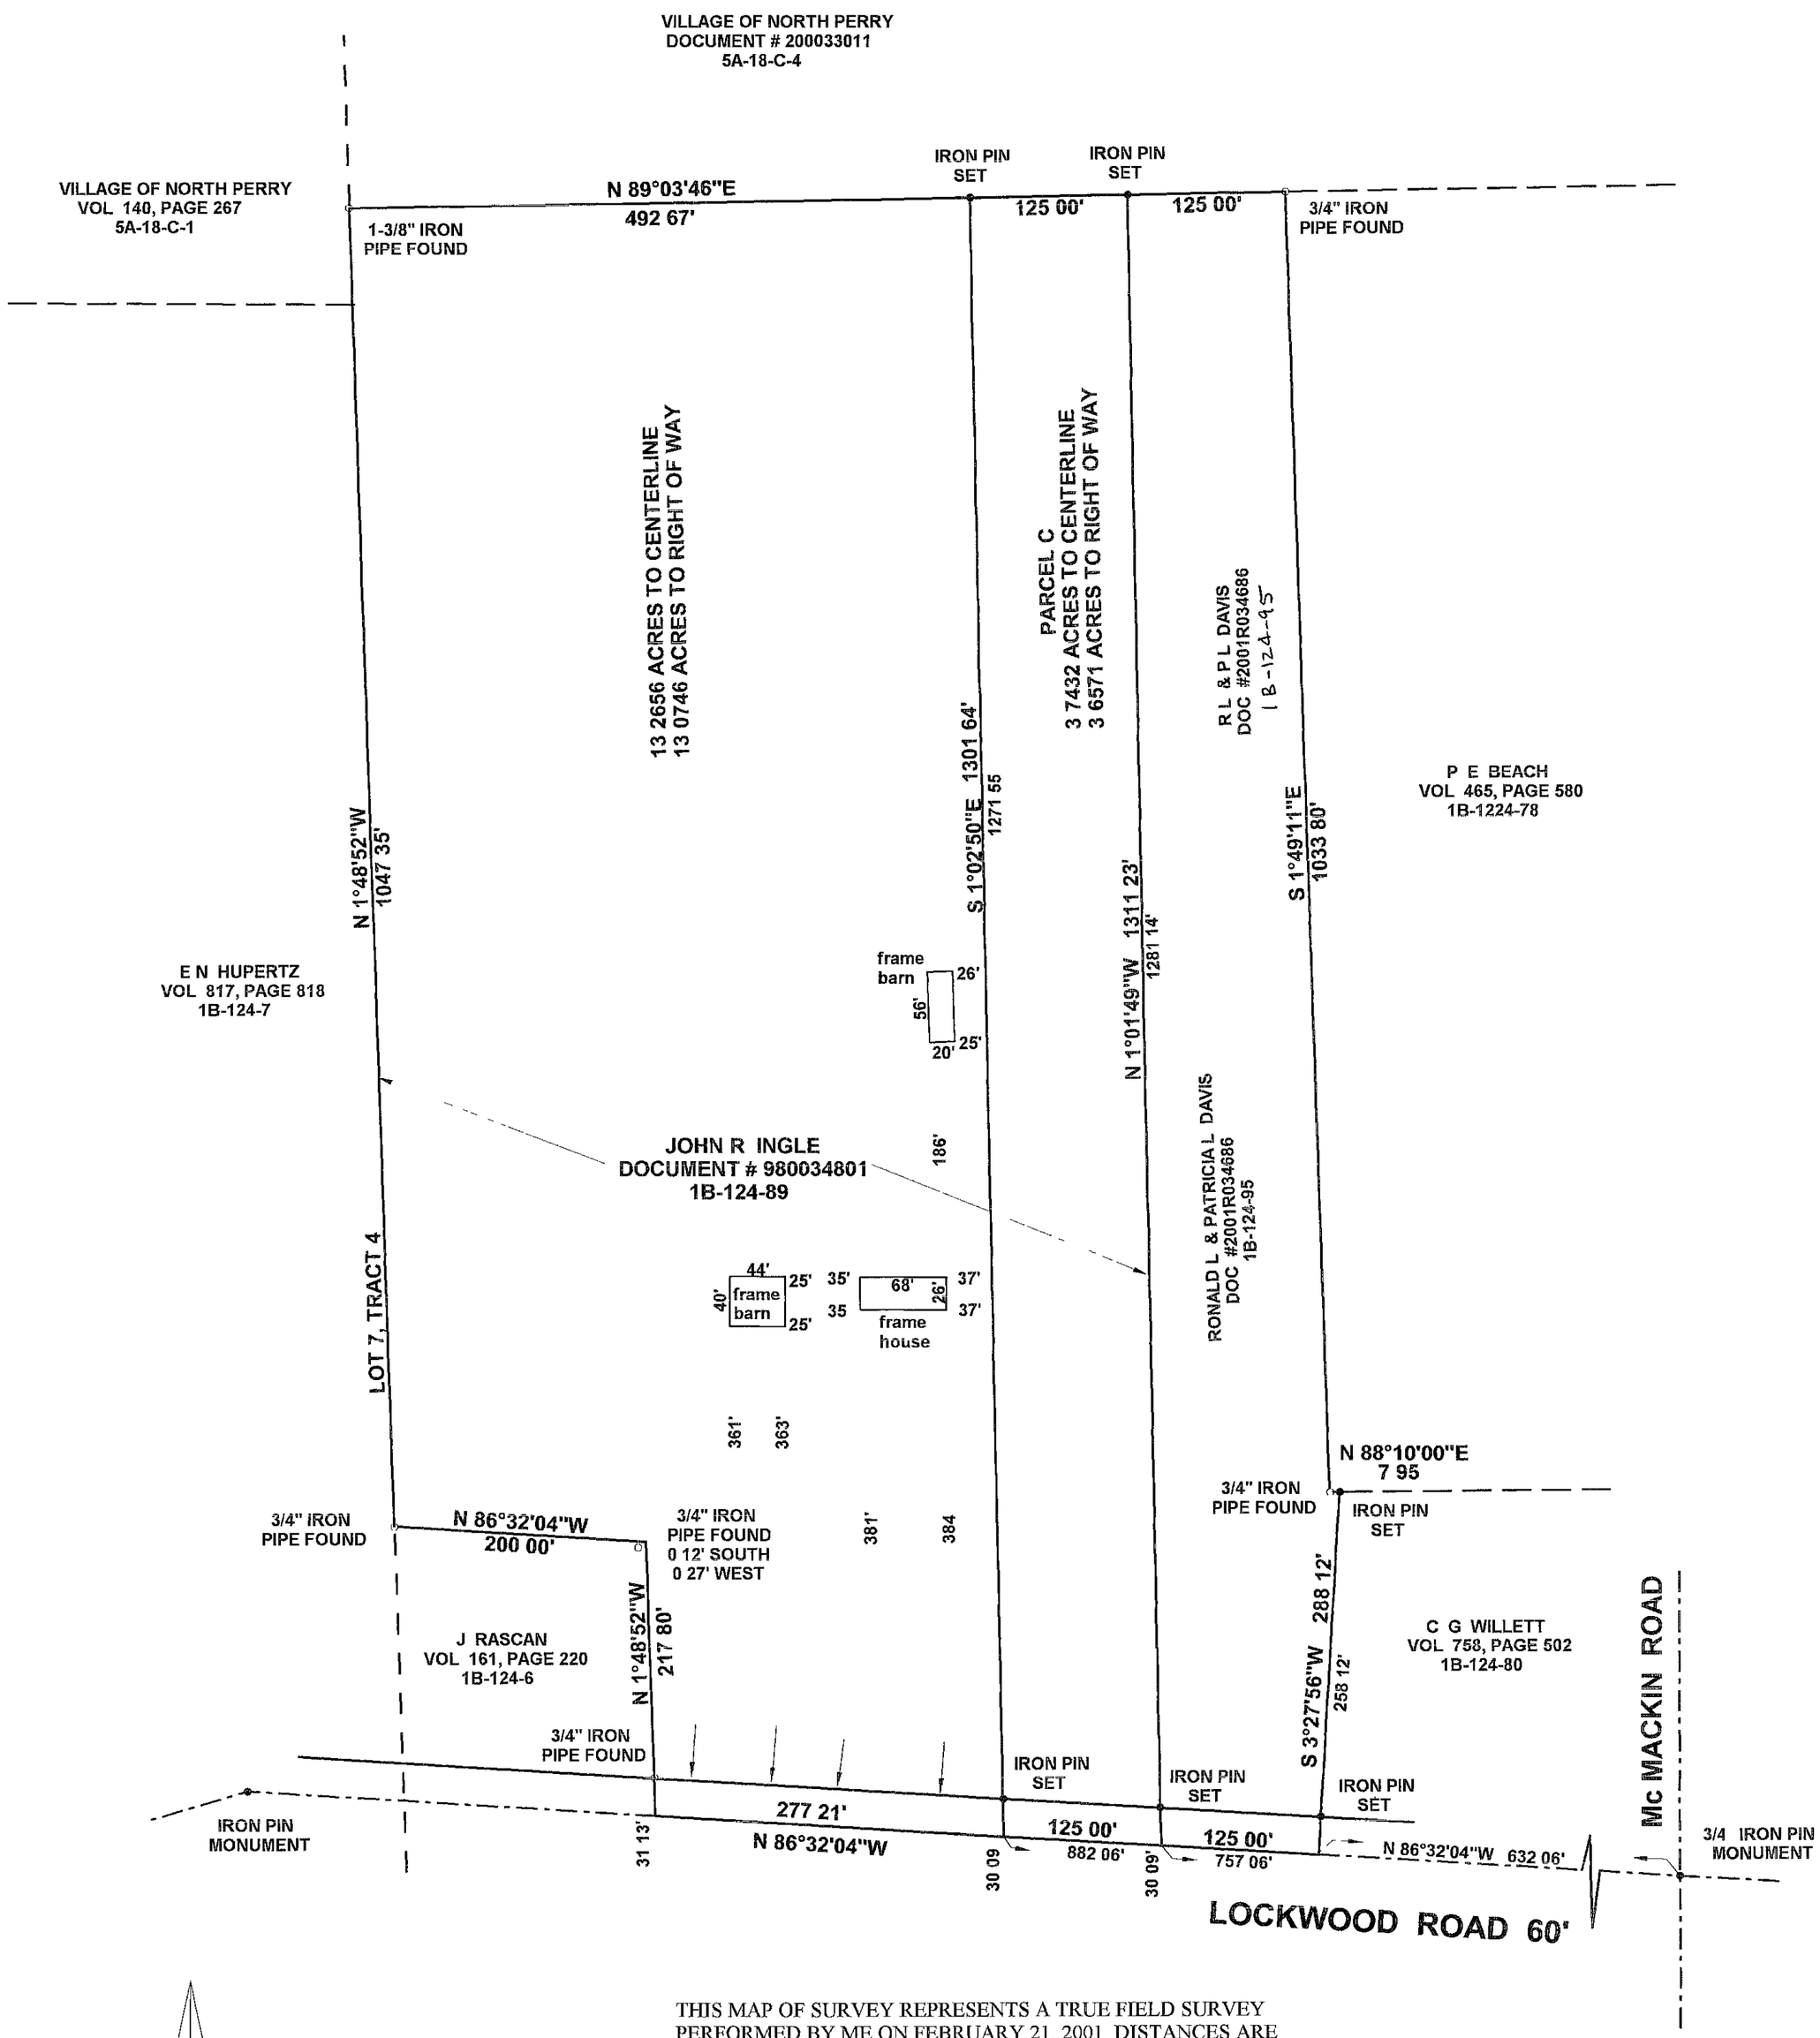

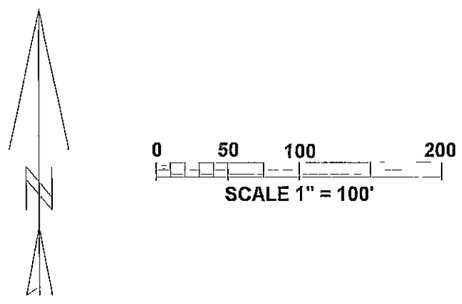

THIS MAP OF SURVEY REPRESENTS A TRUE FIELD SURVEY PERFORMED BY ME ON FEBRUARY 21, 2001 DISTANCES ARE EXPRESSED IN FEET AND DECIMAL PARTS THEREOF IN ACCORDANCE WITH OHIO ADMINISTRATIVE CODE 4733-37 IRON PINS SET ARE 5/8" X 30" REBAR CAPPED " #7094 " BEARINGS SHOWN HEREON ARE TO AN ASSUMED MERIDIAN AND ARE USED TO DENOTE ANGLES ONLY

4-25-2003
JAMES A ZIEMBA, PROFESSIONAL SURVEYOR #7094

JAMES A. ZIEMBA 7094 PROFESSIONAL SURVEYOR

BENCHMARK SURVEY COMPANY
5964 SOUTH RIDGE ROAD
MADISON, OHIO 44057-9741
FEBRUARY 21, 2001
REVISED APRIL 24, 2003