SHEET 1 OF 1

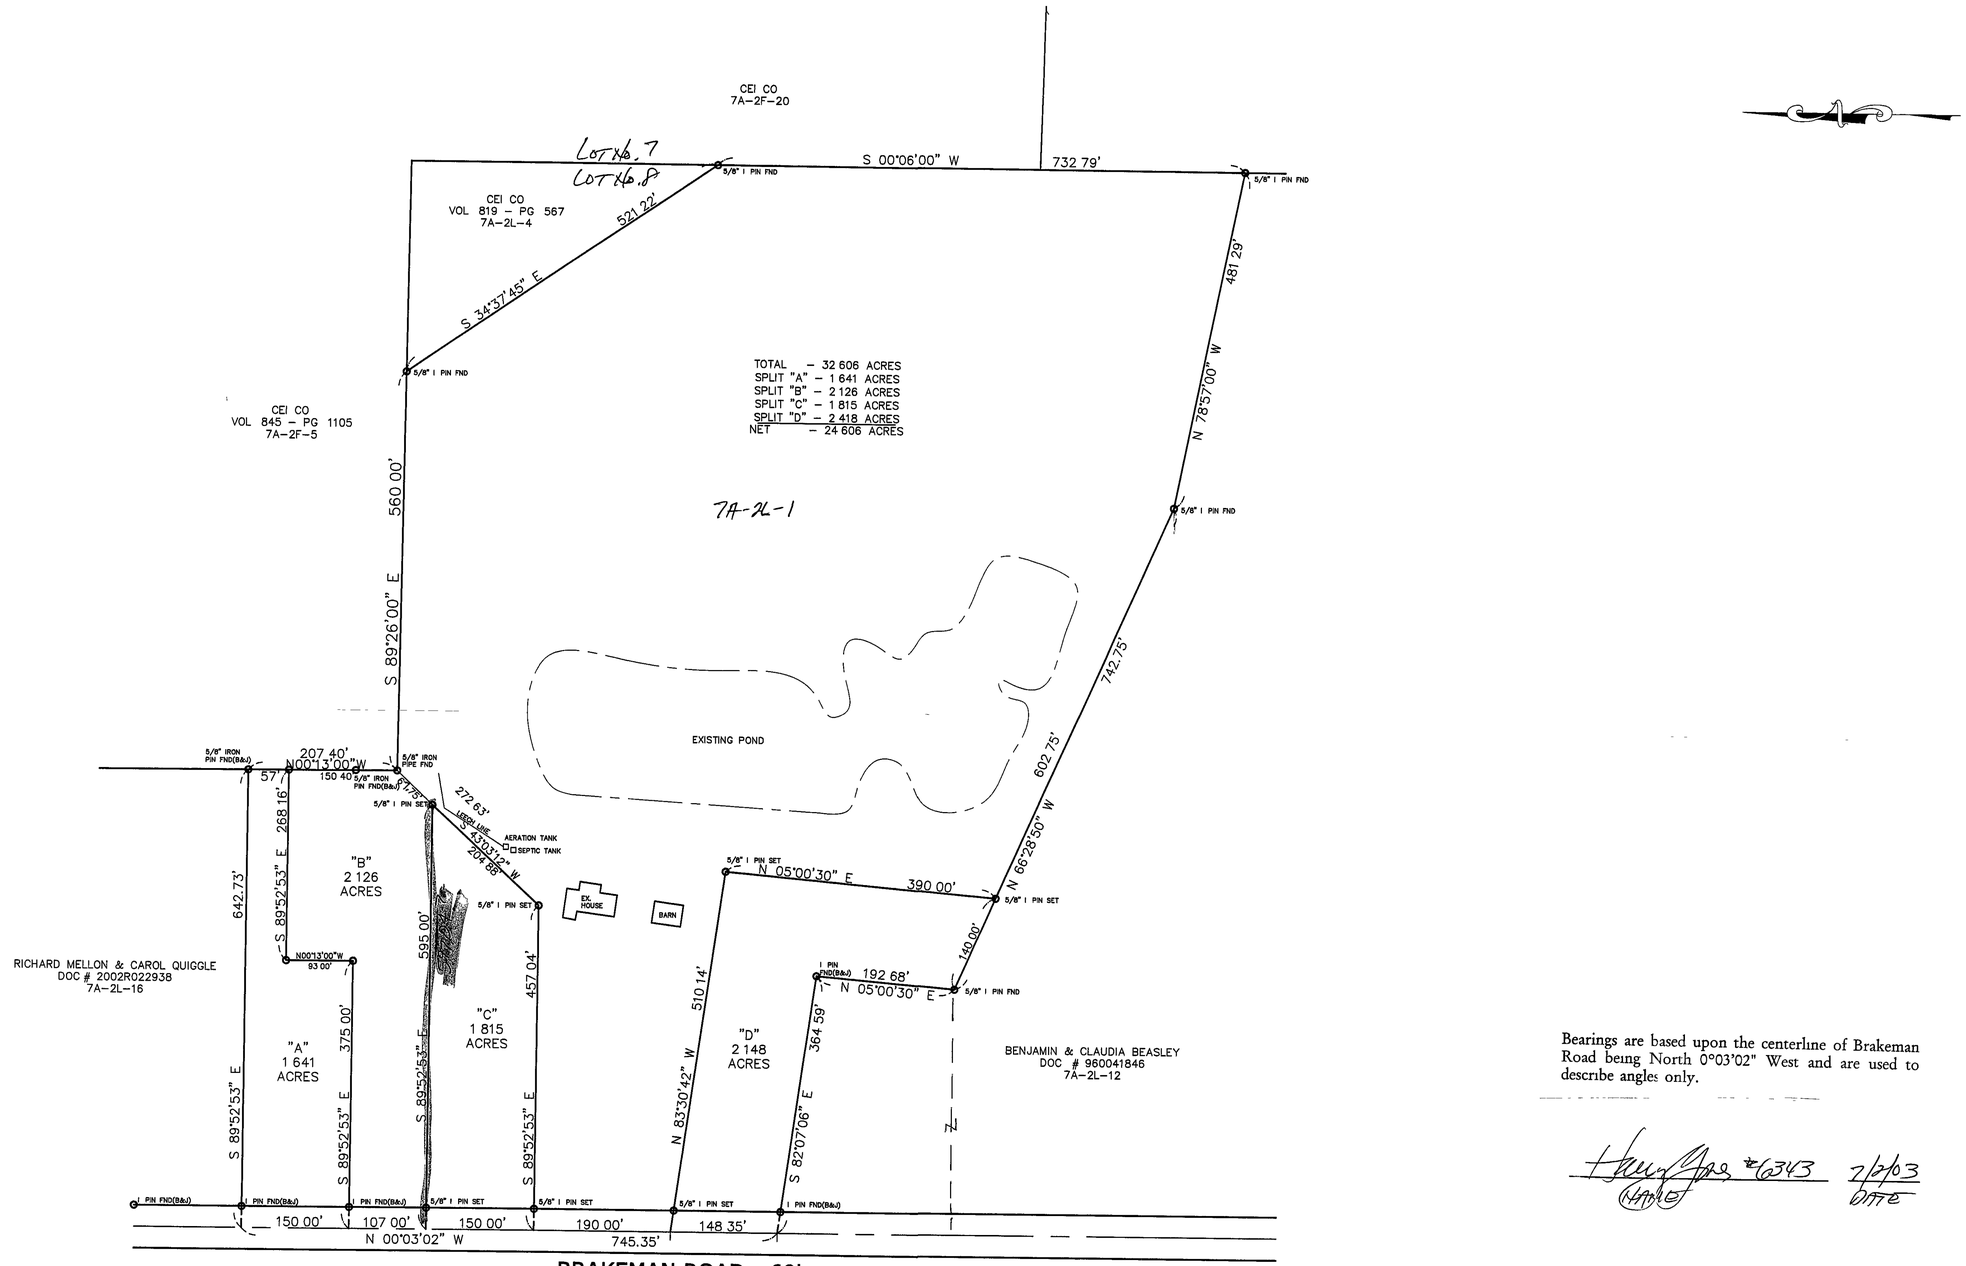


GRAPHIC SCALE

100 0 50 100 200 400

( IN FEET )
1 inch = 100 ft

Bearings are based upon the centerline of Brakeman Road being North 0°03'02" West and are used to describe angles only.

Harry Jones #6343 7/2/03
HARRY JONES DATE

NOTE. ALL IRON PINS SET ARE 5/8" X 30" AND CAPPED BABCOCK, JONES & ASSOC.

STATE OF OHIO HARRY S JONES, JR. S-6343 REGISTERED PROFESSIONAL SURVEYOR

| REV NO. | DESCRIPTION | DATE | BY | CHK'D |
|---|---|---|---|---|
| 1 | REVISED LOT SPLITS | 6/25/03 | H J | H J |
| 2 | REVISED LOT SPLITS | 7/2/03 | B P | H J |

C = 2.04 OFF
P = 2.021

BABCOCK, JONES AND ASSOCIATES, INC
CIVIL ENGINEERS – SURVEYORS – LAND PLANNERS
PAINESVILLE OHIO 44077

DATE 6/2/03
DESIGN BY HJ
DRAWN BY NS
APPROVED BY HJ

PLAT OF SURVEY
FOR
ANDREW MILLER
LEROY TOWNSHIP LAKE COUNTY STATE OF OHIO

SCALE 1"=100'
JOB NO 90-156
SHEET 1 OF 1