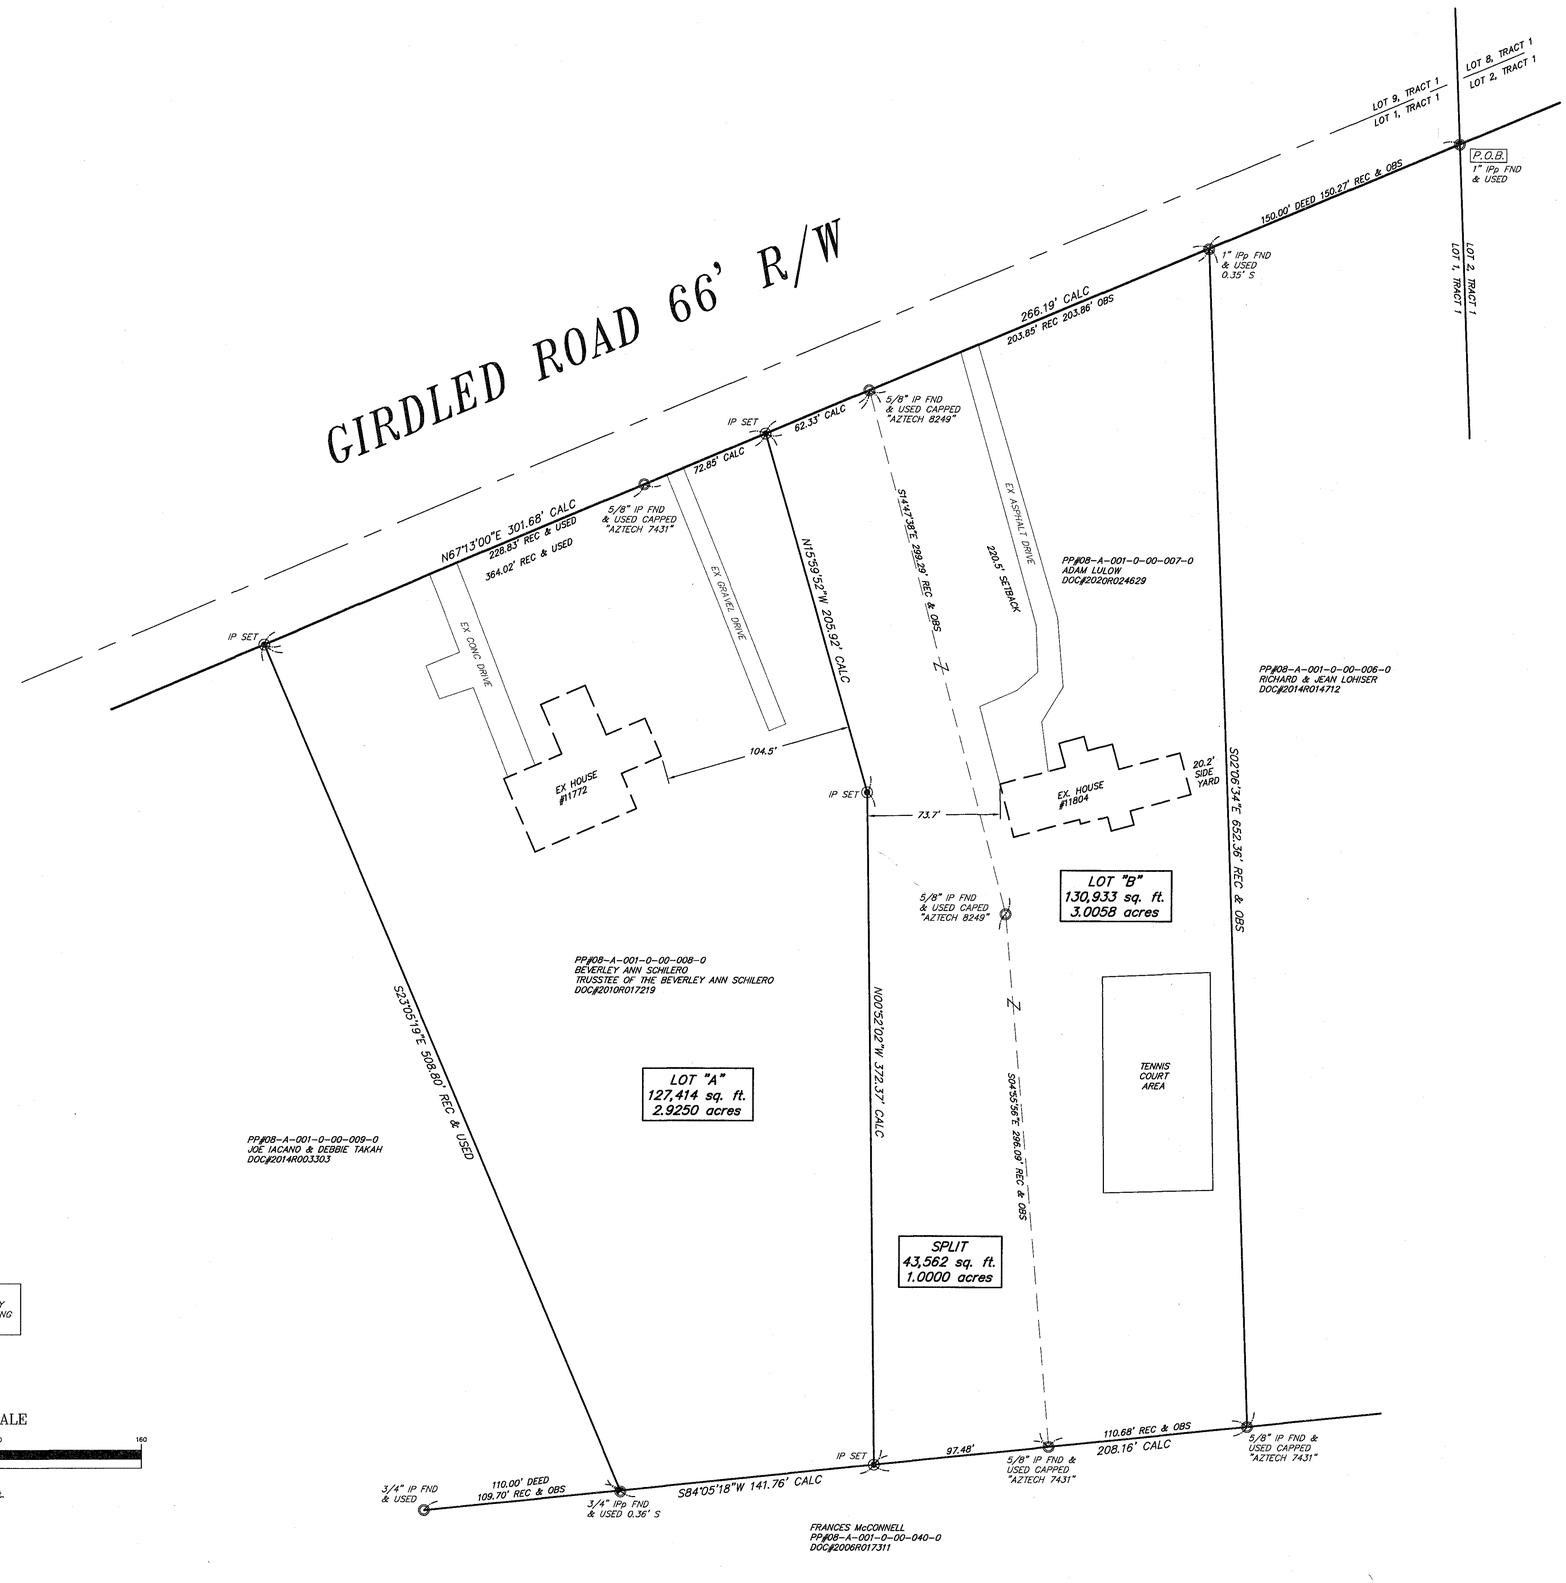

STATE OF OHIO
STAN R. LOCH
8249
REGISTERED
PROFESSIONAL SURVEYOR

I CERTIFY THAT I HAVE SURVEYED THE PREMISES AND PREPARED THE SURVEY MAP IN ACCORDANCE WITH THE PROVISIONS OF CHAPTER 4733-37 OF THE OHIO ADMINISTRATIVE CODE.

12-2-2020

STAN LOCH DATE
REG SURVEYOR #8249

5425 WARNER ROAD - SUITE 12
VALLEY VIEW, OHIO 44125
440-602-9071

AZTECH

FAX 216-369-0259

ENGINEERING and SURVEYING

Civil Engineering · Land Surveying

SHEET CONTENT

LOT SPLIT & CONSOLIDATION SURVEY

FOR

BEVERLEY ANN SCHILERO
& ADAM LOLOW

BEING PART OF
LOT 1, TRACT 1

CONCORD TOWNSHIP
LAKE COUNTY
STATE OF OHIO

REVISIONS

NO.	DATE	DESCRIPTION	BY

HORIZ. SCALE 1" = 40'	VERT. SCALE
DRAWN BY CL	DATE 12/2/2020
CHECKED BY SRL	DRAWING NO 2020 SURVEY
JOB NO 98552	SHEET 1 OF 1