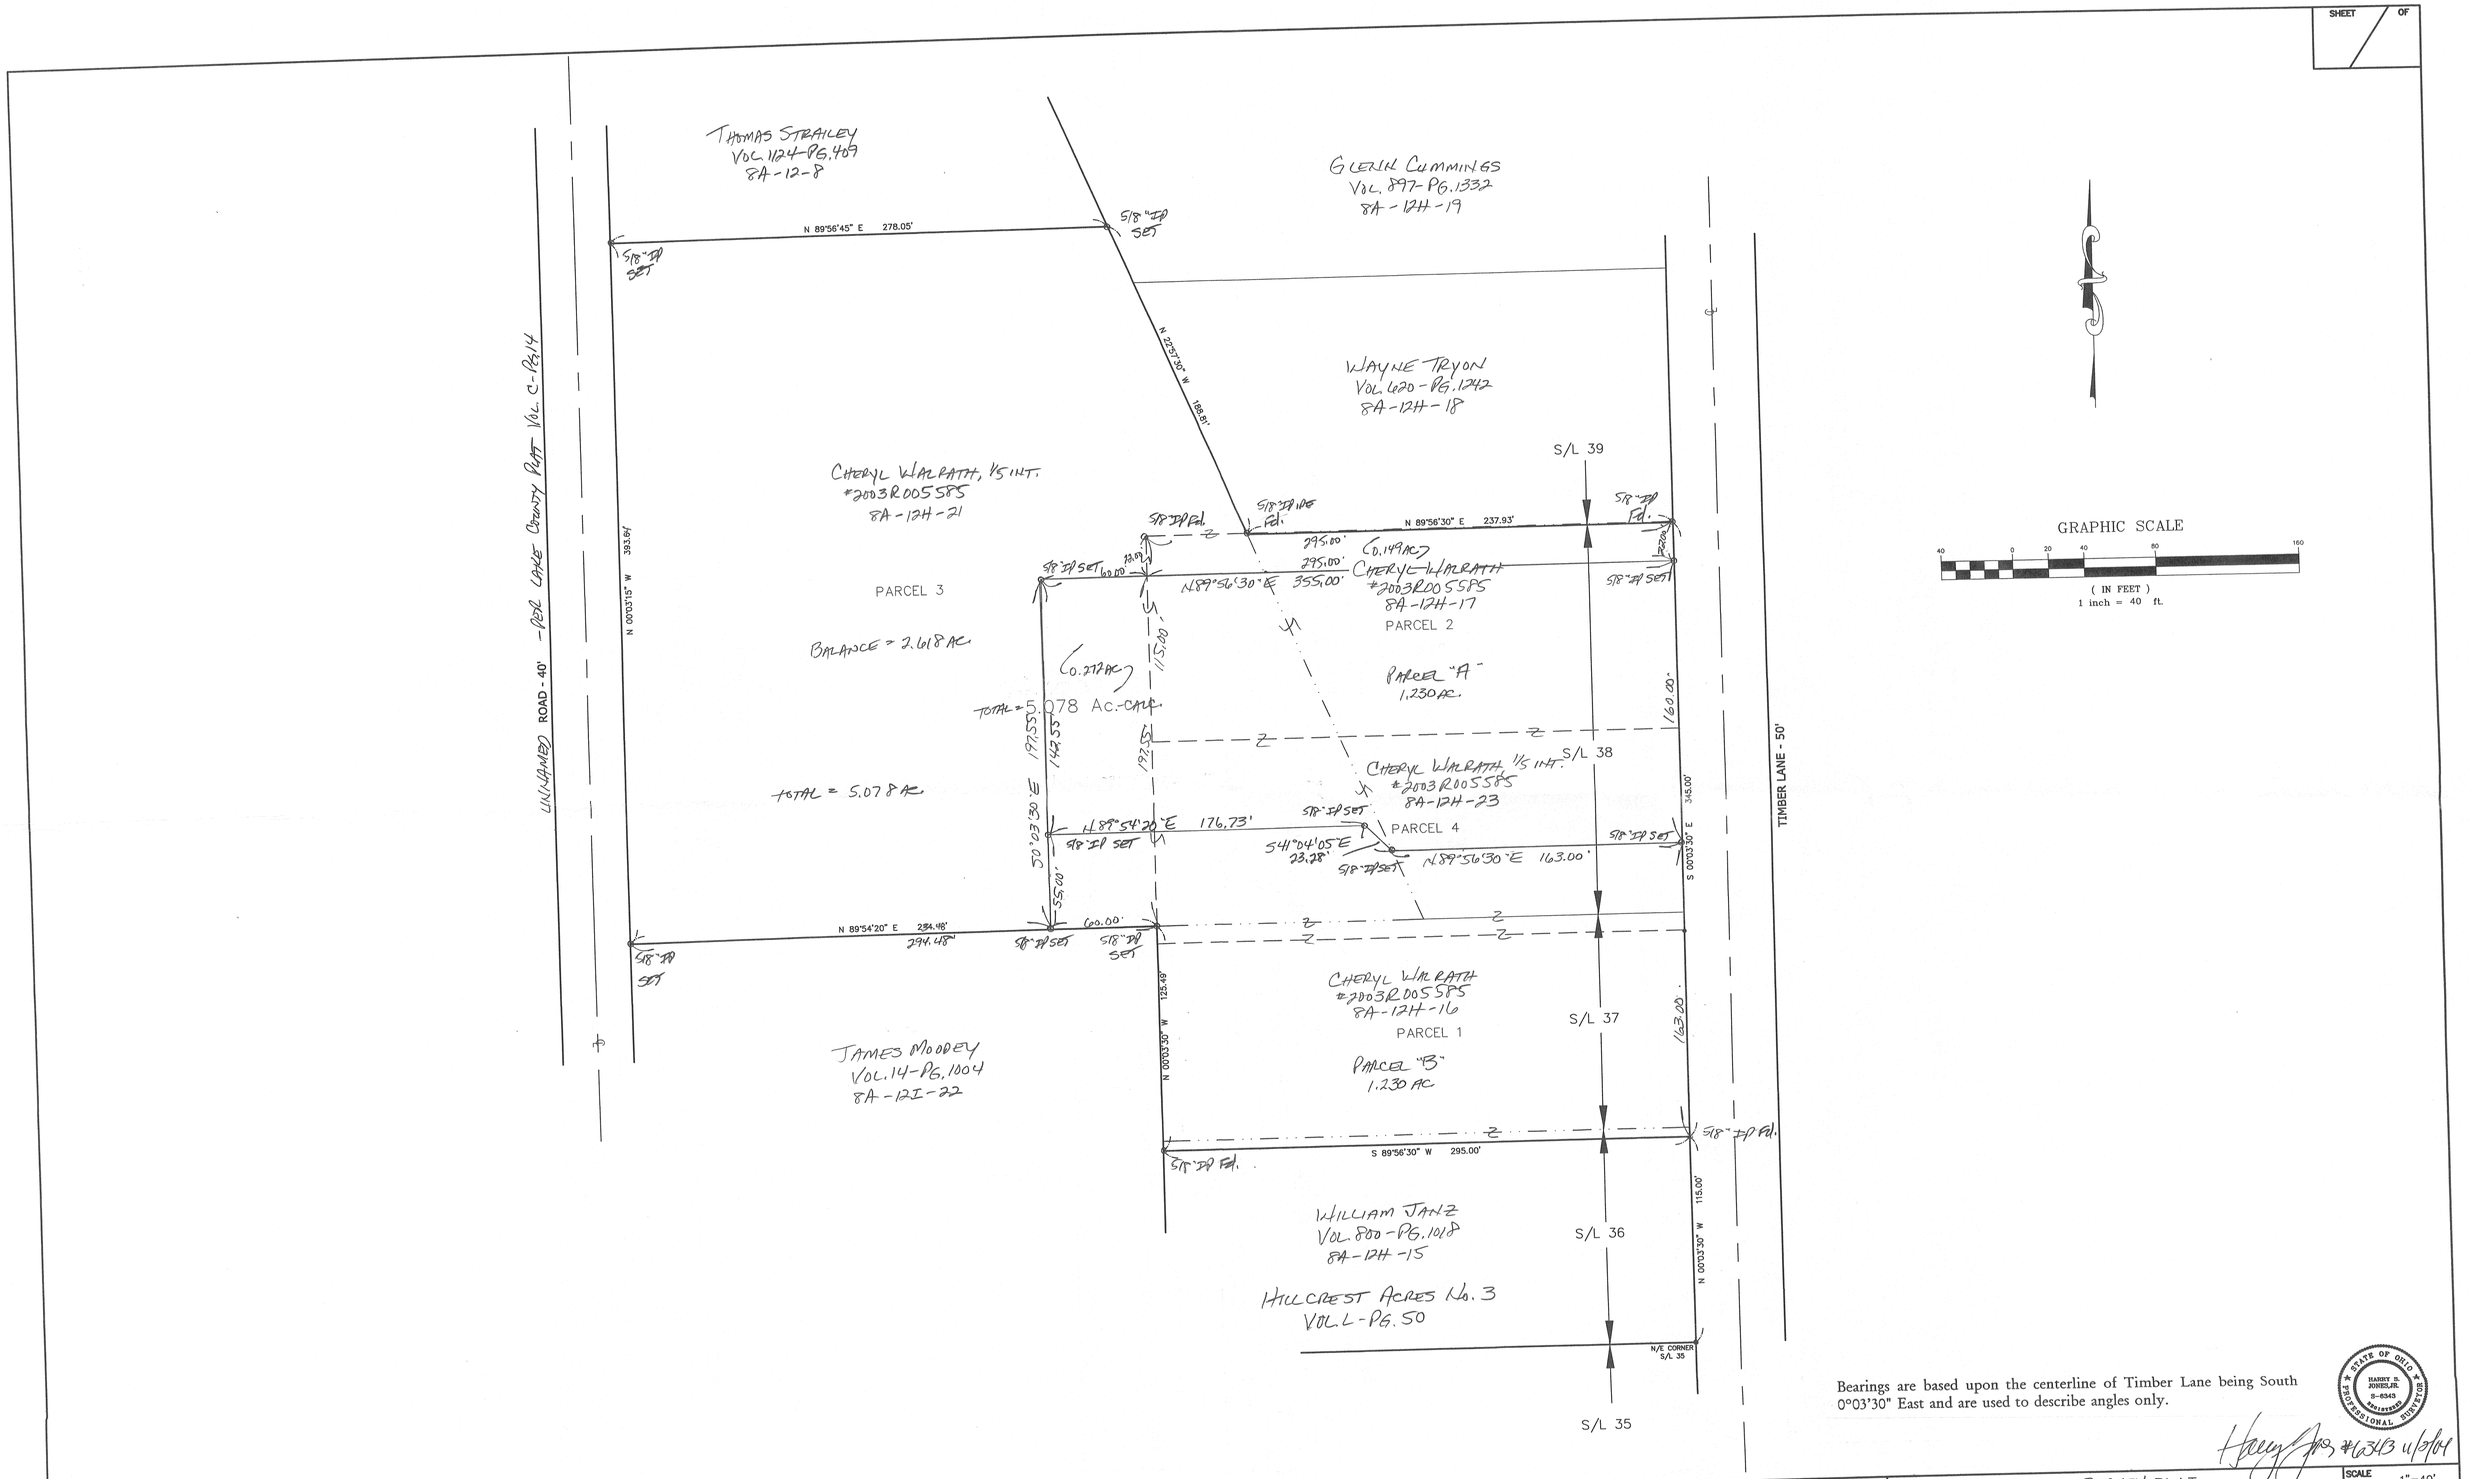

Bearings are based upon the centerline of Timber Lane being South 0°03'30" East and are used to describe angles only.

STATE OF OHIO HARRY S. JONES JR. S-6343 REGISTERED PROFESSIONAL SURVEYOR

Harry Jones #6343 11/2/04

REV NO.	DESCRIPTION	DATE	BY	CHK'D
1	REVISED PLAT PER L.C. PLANNING COMM.	12/17/04	HJ	HJ
2	REVISED PER L.C. ENGINEER	12/21/04	HJ	HJ

BABCOCK, JONES AND ASSOCIATES, INC
CIVIL ENGINEERS – SURVEYORS – LAND PLANNERS
PAINESVILLE OHIO 44077

DATE	11/2/04
DESIGN BY	H.J.
DRAWN BY	B.P.
APPROVED BY	H.J.
CREW CHIEF	W.B.

SURVEY PLAT
FOR
CHRIS BEDRICK
PP# 8A-12H-16,17,21,23
TIMBER LANE (APPLE ORCHARD SUB)
LAKE COUNTY
CONCORD TOWNSHIP
STATE OF OHIO

LOT No. 1
TRACT No. 2

SCALE	1"=40'
JOB NO	04-285
SHEET	1 OF 1