PLAT OF SURVEY

FOR

MARGARET L. SCHROEDER

SITUATED IN THE TOWNSHIP OF CONCORD, COUNTY OF LAKE AND STATE OF OHIO, AND KNOWN AS BEING A PART OF ORIGINAL CONCORD TOWNSHIP LOT NO. 7 IN TRACT NO. 3.

MONUMENTS WERE FOUND OR SET AS INDICATED HEREON. DIMENSIONS ARE EXPRESSED IN FEET AND DECIMAL PARTS THEREOF, ALL OF WHICH I CERTIFY TO BE CORRECT. BEARINGS SHOWN HEREON ARE TO AN ASSUMED MERIDIAN AND INDICATE ANGLES ONLY.

JOHN E JANSKY
Ohio Registered Surveyor No. S-6440

10-6-17
DATE

STATE OF OHIO
JOHN E. JANSKY
S-6440
REGISTERED SURVEYOR
10-6-17

Scale: 1" = 100'

REFERENCES

1) SURVEY PLAT BY JOSEPH D. HADDEN IN 1963 OF PPN 8A 018 025
2) PLAT OF LOT SPLIT FOR PRECISION HARNESS RACING STABLES INC. BY LAND DESIGN CONSULTANTS IN 1996
3) PLAT OF LOT SPLIT FOR PRECISION HARNESS RACING STABLES INC. BY LAND DESIGN CONSULTANTS IN 1998
4) CENTER LINE SURVEY OF RELOCATED ROUTE 44 (VOL. M PG. 68)
5) STATE RIGHT OF WAY PLANS FOR RELOCATED STATE ROUTE 44
6) LAKE COUNTY TAX MAPS
7) LAKE COUNTY DEED RECORDS

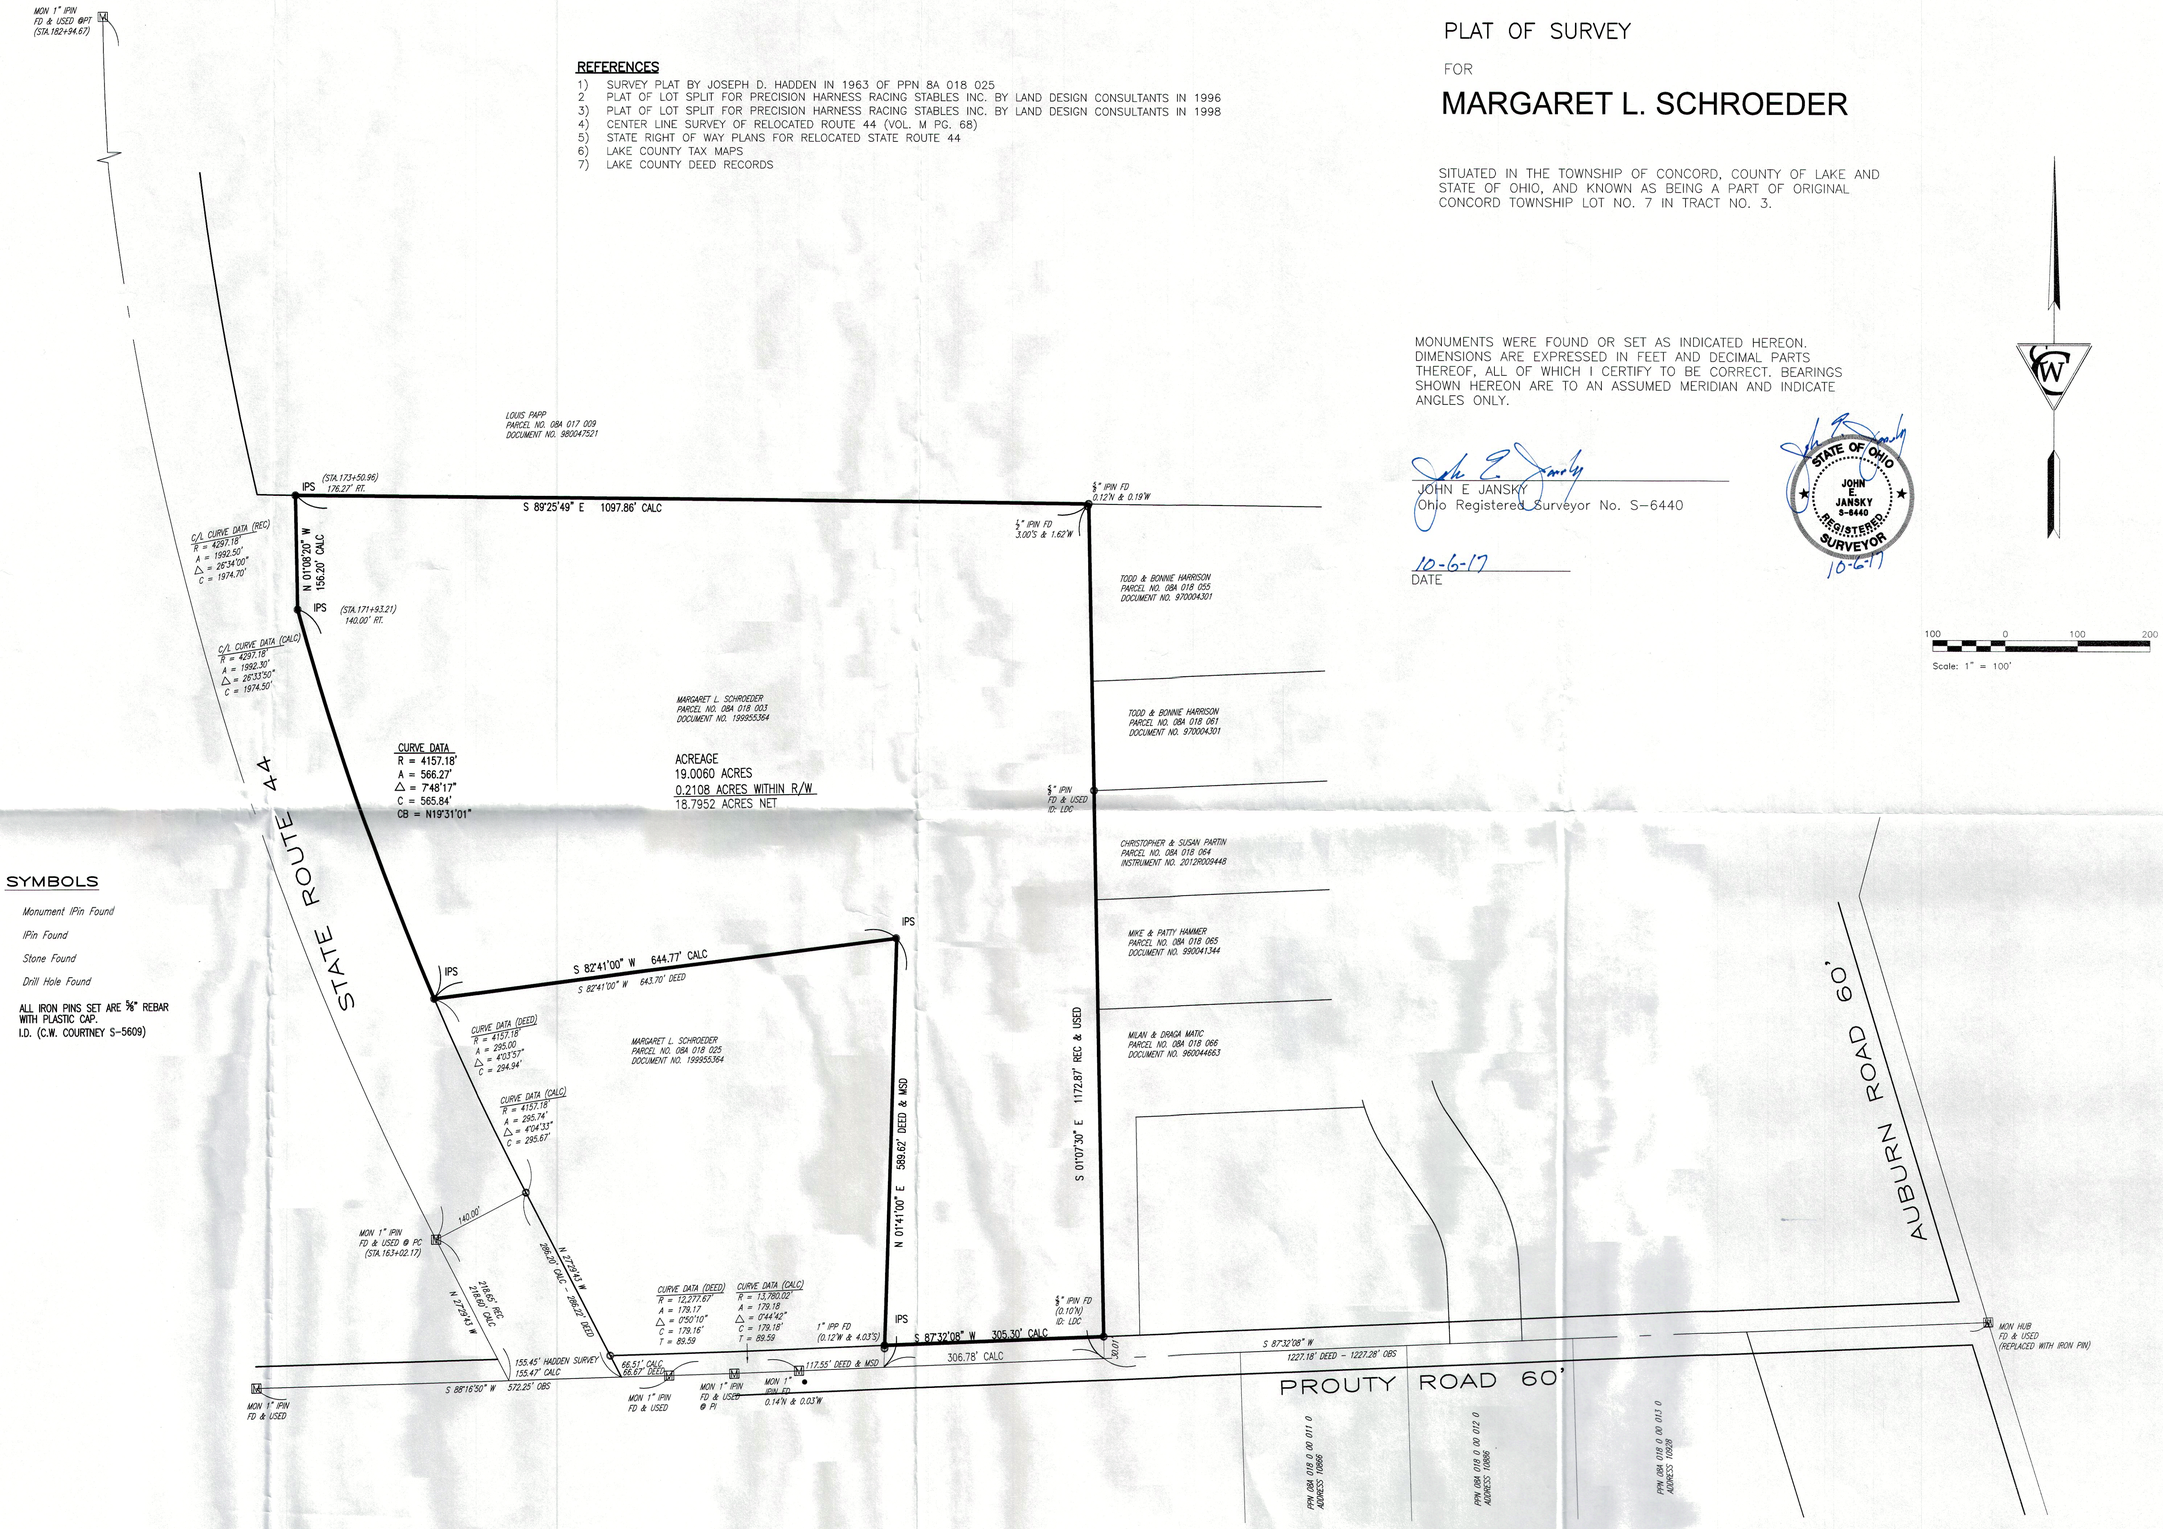

ABBREV

MON	Monument
FD	Found
OBS	Observed
ACT	Actual
REC	Record
MSD	Measured
R&M	Record & Measured
R&U	Record & Used
CALC	Calculated
IPIN	Iron Pin
IPIPE	Iron Pipe
PP	Permanent Parcel
DH	Drill Hole

SYMBOLS

- Monument IPin Found
- IPin Found
- Stone Found
- Drill Hole Found
- ALL IRON PINS SET ARE 5/8" REBAR WITH PLASTIC CAP. I.D. (C.W. COURTNEY S-5609)

THE C.W. COURTNEY COMPANY
Civil & Consulting Engineers
Land Surveyors
700 Beta Drive, Suite 200
Cleveland, Ohio 44143-2384
[phone] 440.449.4005 [fax] 440.449.0883
www.cwcourtney.com

Job No. 1832-1