Babcock, Jones & Associates

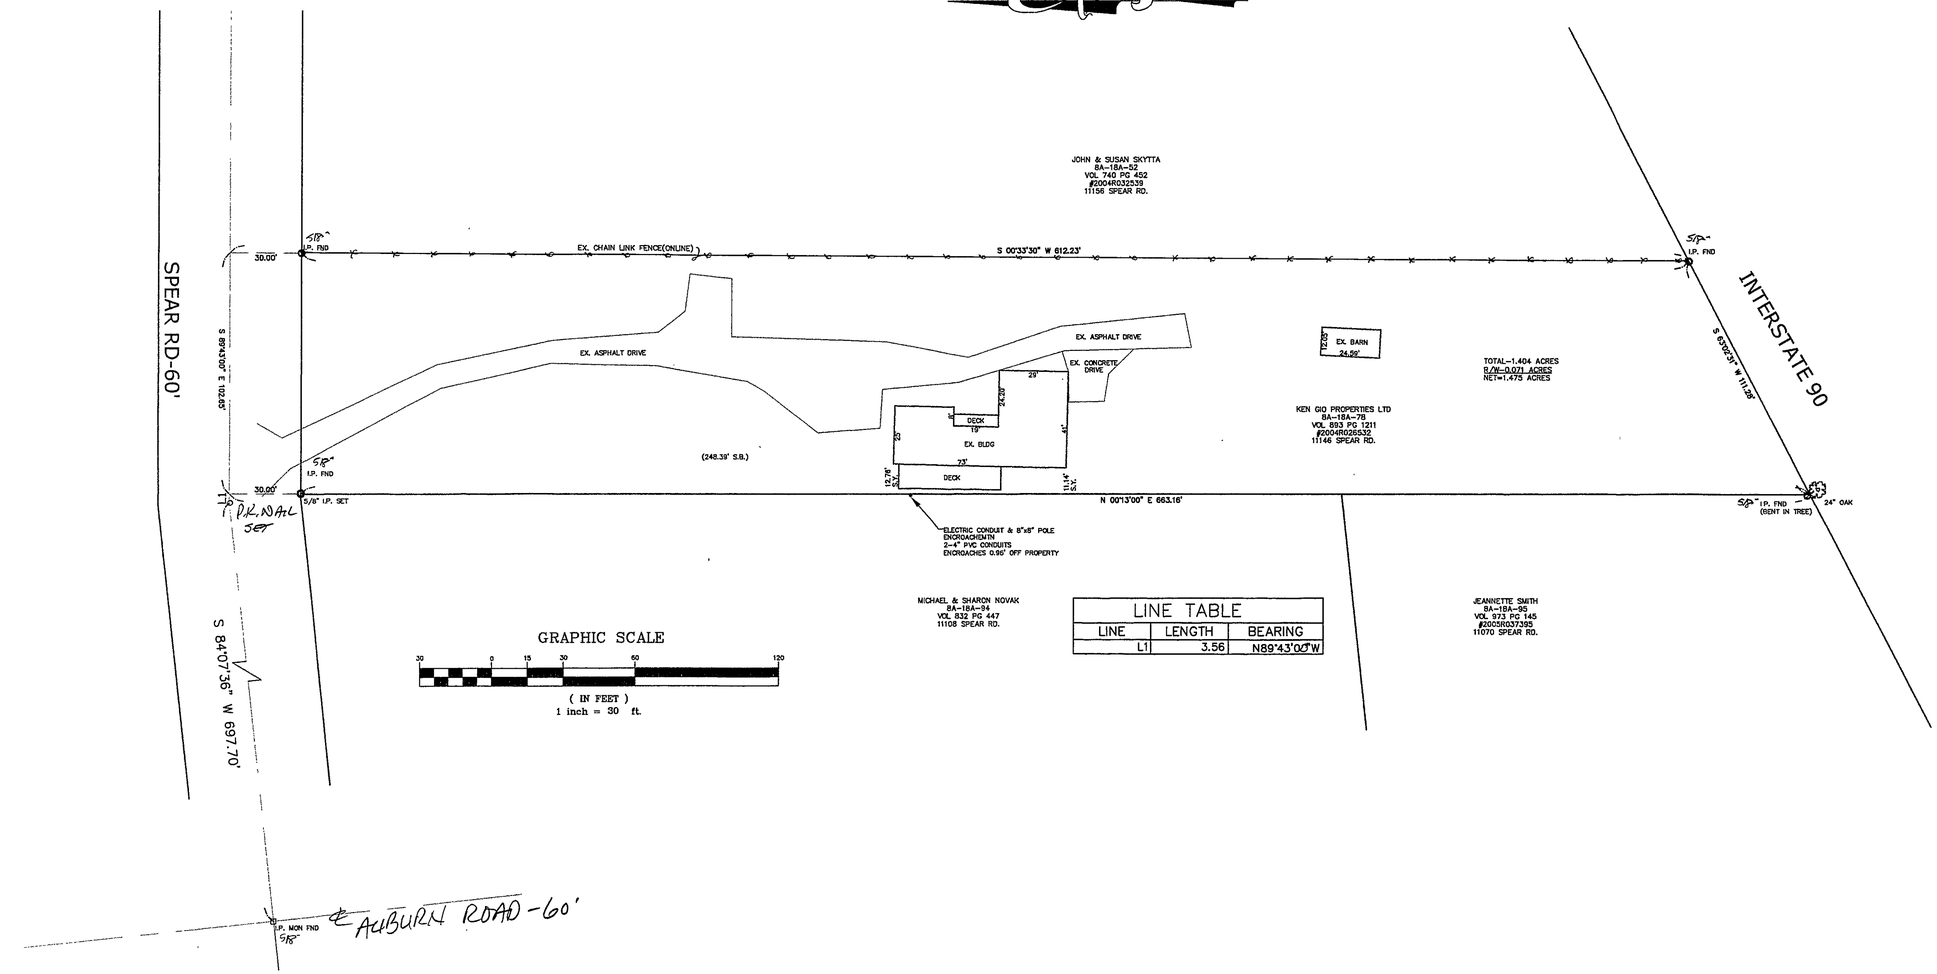

GRAPHIC SCALE

30 0 15 30 60 120

(IN FEET)
1 inch = 30 ft.

LINE TABLE		
LINE	LENGTH	BEARING
L1	3.56	N89°43'00"W

Bearings are based upon the centerline of Spear Road being South 89°43'00" East and are used to describe angles only;

STATE OF OHIO
HARRY E. JONES, JR.
6-6343
REGISTERED SURVEYOR
3/19/07

REV NO.	DESCRIPTION	DATE	BY	CHK'D

PLAT OF SURVEY

BABCOCK, JONES AND ASSOCIATES, INC
CIVIL ENGINEERS – SURVEYORS – LAND PLANNERS
1924 MENTOR AVE – PAINESVILLE – OHIO 44077
PHONE 1-440-357-1811 FAX 1-440-357-9173

DATE	MARCH 19, 2007
DESIGN BY	H.J.
DRAWN BY	J.D.
APPROVED BY	H.J.
CREW CHIEF	W.B.

PLAT OF SURVEY
FOR
CHICAGO TITLE
11146 SPEAR RD. (P.P.#8A-18A-78)
BEING PART OF LOT #8 AND TRACT #3
CONCORD TWP. LAKE COUNTY STATE OF OHIO

SCALE	1"=30'
JOB NO	07-024
SHEET	1
OF	1