MAP OF SURVEY
for
6681 STRATFORD ROAD

Known as being part of the proposed Ridgewood Subdivision No. 2 Lot Nos. 180 and 181 of part of Original Concord Township Lot No. 40, Tract No. 4, now situated in the

TOWNSHIP OF CONCORD
COUNTY OF LAKE – STATE OF OHIO

by

McSTEEN & ASSOCIATES, INC.
ENGINEERS & SURVEYORS
1415 East 286th Street
Wickliffe, Ohio 44092
(440) 585-9800

This survey is a boundary survey prepared in accordance with Chapter 4733-37, Ohio Administrative Code. The basis of bearings for this survey is South 02°-03'-30" West, as evidenced by monuments found and is the westerly line of Sublot No. 52 in the Cherry Hill Subdivision, as recorded in Volume 0, Pg. 103 of the Lake County Records. Distances are given in feet and decimal parts thereof. All iron pins shown as set are 30" long 5/8" rebar with an identification cap stamped "McSTEEN 7104".

NORTH

GRAPHIC SCALE
30 0 15 30
1 INCH = 30 FEET

MONUMENT LEGEND

- denotes iron pin found as noted
- denotes iron pipe found as noted
- denotes nail in 4" concrete filled clay tile found as noted
- denotes 5/8" diameter x 30" long iron pin with "McSTEEN 7104" ID cap set

SURVEY REFERENCES

1. Subject and adjoining deeds as noted.
2. Survey maps and plats as noted.

ROBERT A. DORNER 11/17/2011
REG. PROF. SURV. No. 6943

STATE OF OHIO
ROBERT A. DORNER
6943
REGISTERED SURVEYOR

Job No.: 11-230
Site No.: 3064
Field Date: November 11, 2011
Survey Date: November 14, 2011
Latest Revision Date: November 17, 2011

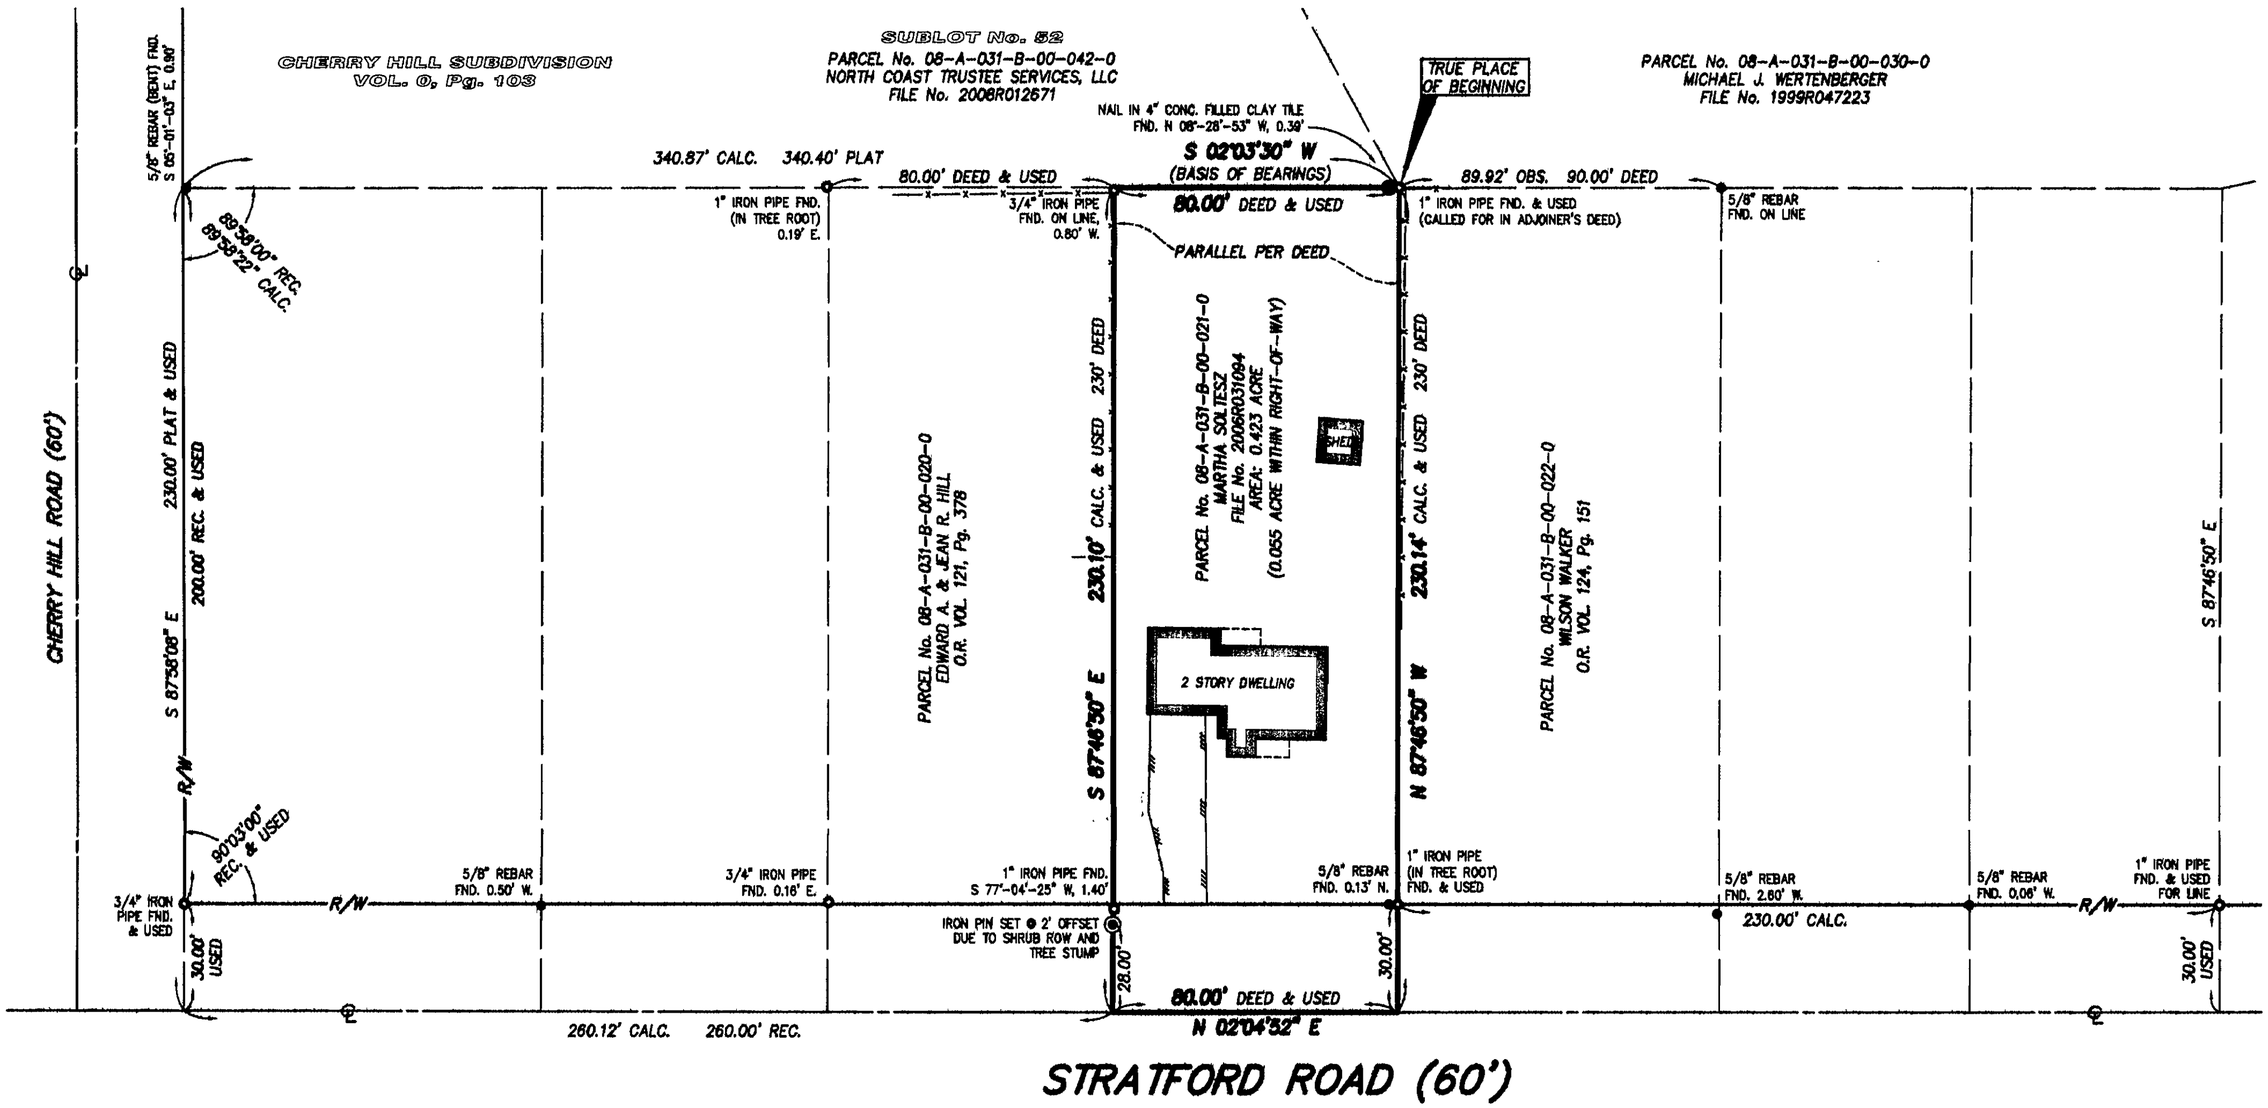

F:\Land Projects 2004\11-230\dwg\11-230.dwg 11/17/2011 1:02:34 PM EST