Plat of Survey

for

John Mohorcic

780 Riverside Drive
Lot No. 21, Tract No. 1
Painesville - Lake County - Ohio
January 2018 Scale 1"=50'

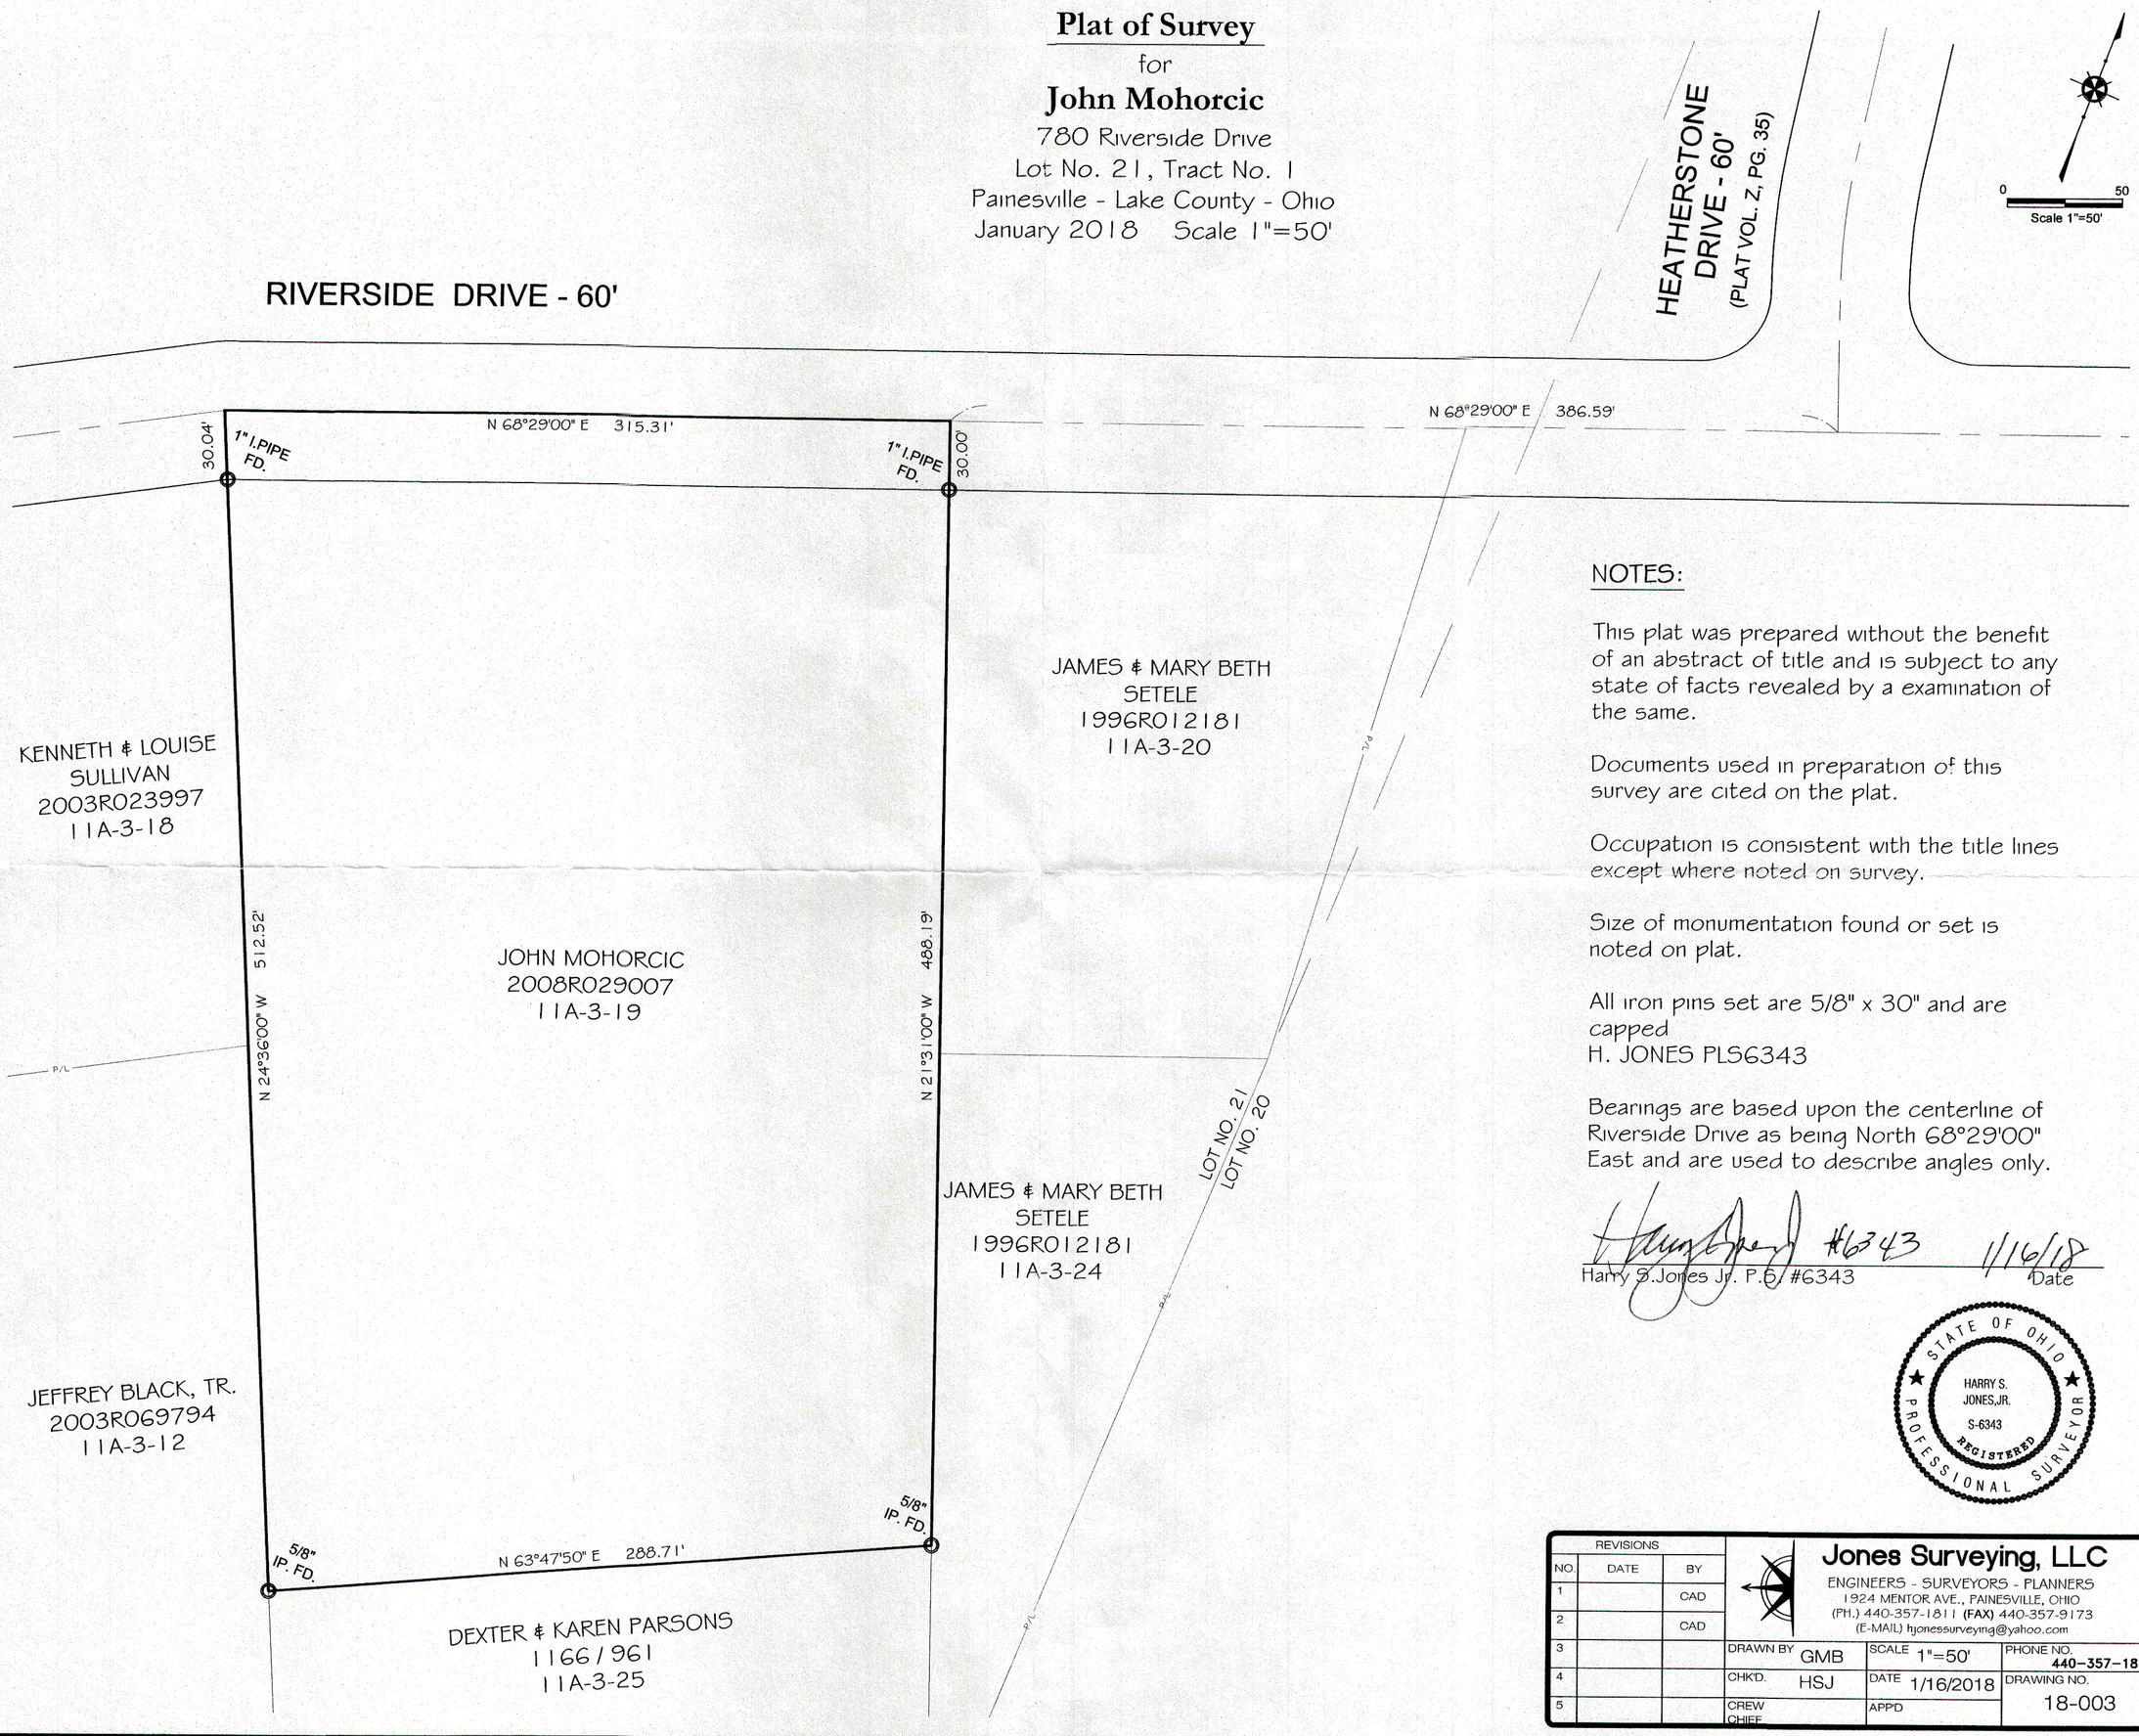

NOTES:

This plat was prepared without the benefit of an abstract of title and is subject to any state of facts revealed by a examination of the same.

Documents used in preparation of this survey are cited on the plat.

Occupation is consistent with the title lines except where noted on survey.

Size of monumentation found or set is noted on plat.

All iron pins set are 5/8" x 30" and are capped
H. JONES PLS6343

Bearings are based upon the centerline of Riverside Drive as being North 68°29'00" East and are used to describe angles only.

Harry S. Jones Jr. P.S. #6343 — Date 1/16/18

STATE OF OHIO
HARRY S. JONES, JR.
S-6343
REGISTERED
PROFESSIONAL SURVEYOR

REVISIONS					
NO.	DATE	BY	**Jones Surveying, LLC** ENGINEERS - SURVEYORS - PLANNERS 1924 MENTOR AVE., PAINESVILLE, OHIO (PH.) 440-357-1811 (FAX) 440-357-9173 (E-MAIL) hjonessurveying@yahoo.com		
1		CAD			
2		CAD			
3			DRAWN BY GMB	SCALE 1"=50'	PHONE NO. 440-357-1811
4			CHK'D. HSJ	DATE 1/16/2018	DRAWING NO. 18-003
5			CREW CHIEF	APP'D	