LOT SPLITS OF FROM PP#11A-020-D-00-024-0

BEING PART OF ORIGINAL TOWNSHIP LOT NO. 13, TRACT NO. 2
BEING SUBLOT 29 IN THE NELSON'S SUBDIVISION – PLAT VOLUME G, PAGE 37
PAINESVILLE TOWNSHIP, LAKE COUNTY AND STATE OF OHIO

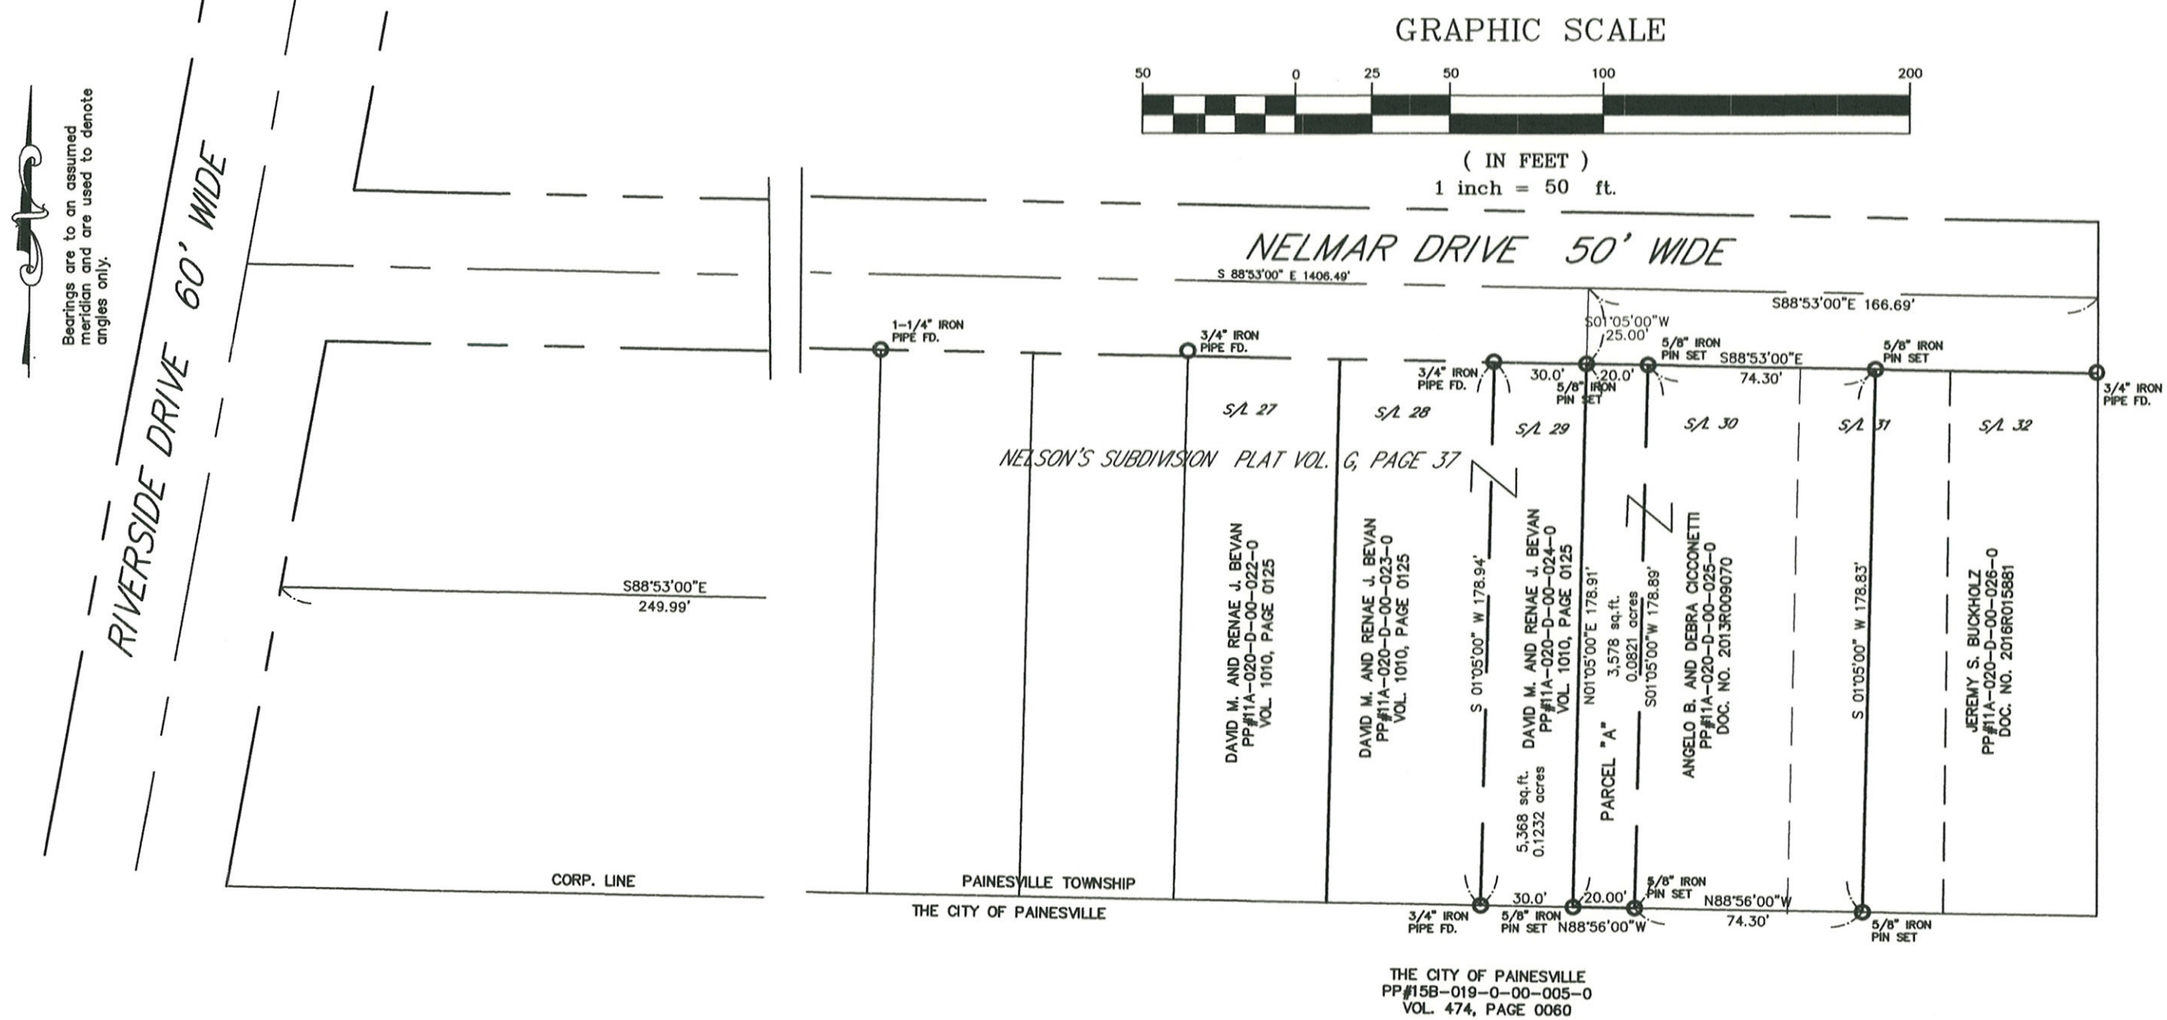

ALL IRON PINS SET ARE 5/8" (30" OF LENGTH) AND ARE IDENTIFIED BY A PLASTIC CAP BEARING THE IMPRINT "7597".

DISTANCES ARE GIVEN IN FEET AND DECIMAL PARTS THEREOF UNLESS OTHERWISE NOTED. SURVEYED DEC., 2016
THIS PLAT WAS PREPARED UNDER MY SUPERVISION AND IS CORRECT TO THE BEST OF MY KNOWLEDGE AND BELIEF AND IN ACCORDANCE WITH THE PROVISIONS OF CHAPTER 4733-37 OF THE OHIO ADMINISTRATIVE CODE.

DAVID A. RAPP P.S. No. 7597

STATE OF OHIO
DAVID RAPP
E-62081
S-7597
REGISTERED
PROFESSIONAL ENGINEER/SURVEYOR
01/03/2017

DAVID RAPP SERVICES
dave@usaeq.com
(440) 983-1607

SOURCES:
DEEDS AND PLATS AS NOTED

36153