


OROSZ SURVEY
 PART OF LOT 12, TRACT 2
 TOWNSHIP OF PAINESVILLE
 LAKE COUNTY, OHIO

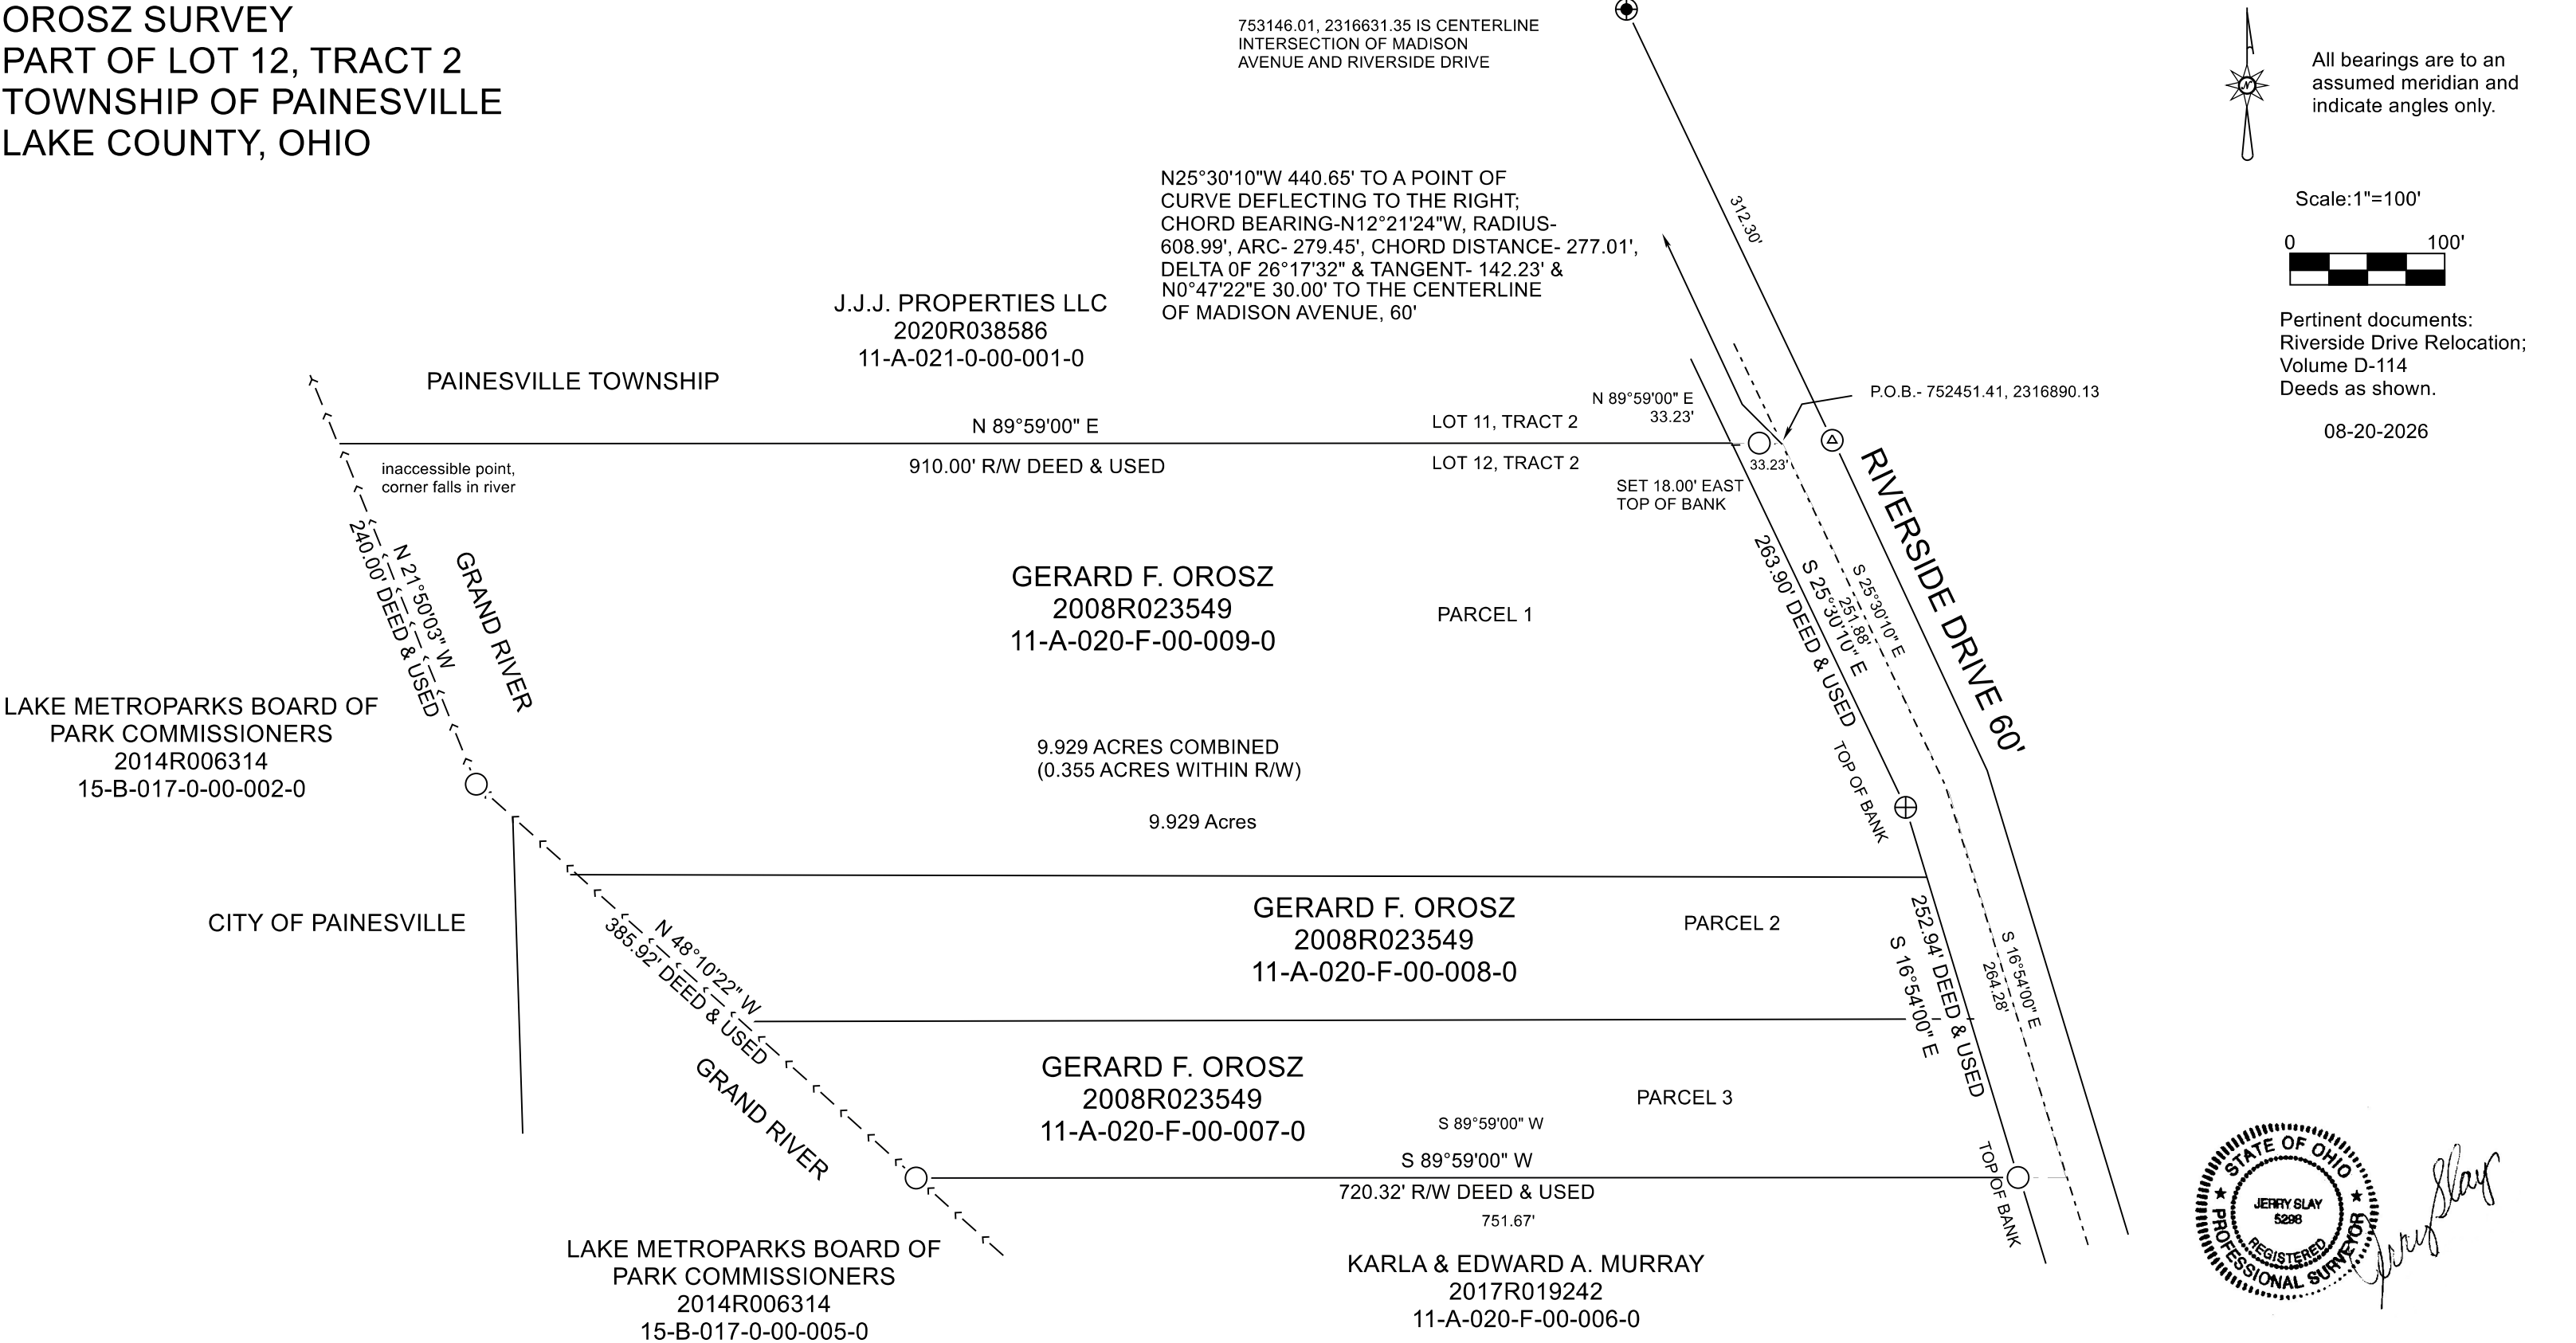

LEGEND	
○	5/8"X 30" CAPPED "SLAY 5298" IRON PIN SET
⊕	P.K. NAIL SET IN CONCRETE SLAB
⦿	5/8" IRON PIN FOUND
⊙	1" IRON PIN FOUND

I hereby certify that I have surveyed this parcel and that the same is true and correct. This parcel was surveyed in accordance with the provisions of Chapter 4733-37 of the Ohio Administrative Code.

FILE NAME		
RIVERSIDE DR VACANT.trv		
SCALE 100 Ft/In	DATE 9-4-2026	DRAWN BY JDS
JOB \$JOB	REVISION 1/1	SHEET 1/1

This map drawn with TRAVERSE PC, Software