

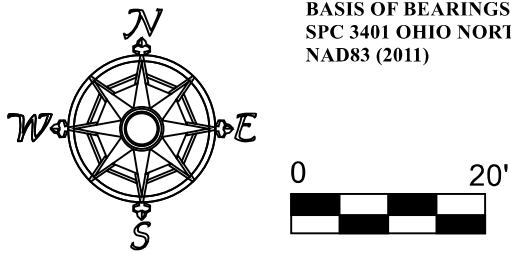


BUTTARI SURVEY
LOT 11 TRACT 2 PAINESVILLE TOWNSHIP
R 8 WEST T 11 NORTH CONNECTICUT WESTERN RESERVE
LAKE COUNTY, OHIO

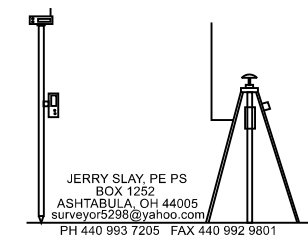


SCALE: 1" = 20' 8/25/26
REFERENCE SURVEY: CSS - 9/22,
BABCOCK & JONES- 1/10
ALL PERTINENT DOCUMENTS ARE AS SHOWN

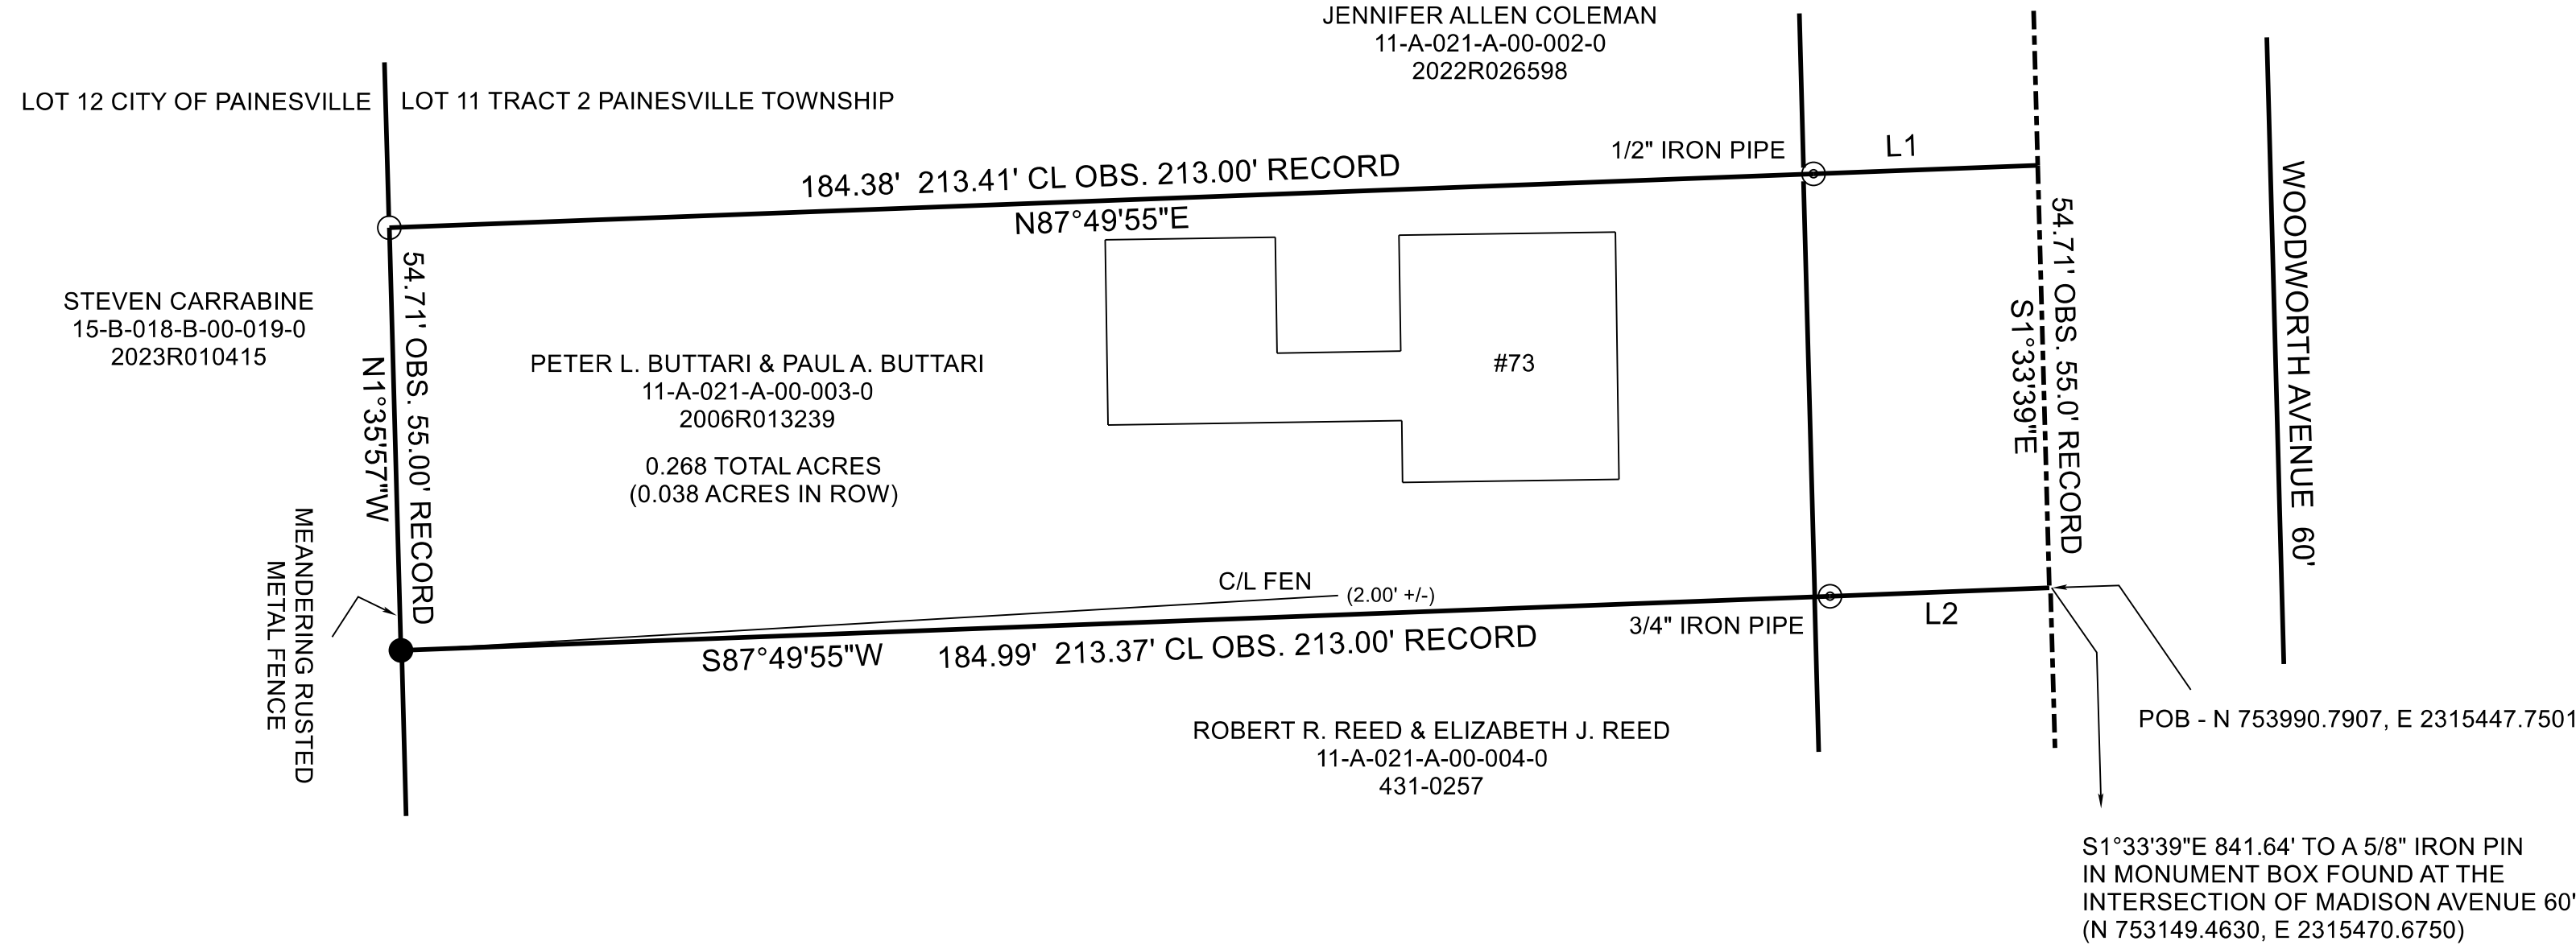

LINE	BEARING	HORIZ DIST
L1	N87°49'55"E	29.03'
L2	S87°49'55"W	28.38'

LEGEND	
○	5/8" CAPPED "CRABBS" IRON PIN FOUND
⊙	IRON PIPE FOUND
●	5/8" X 30" CAPPED "SLAY 5298" IRON PIN SET

I hereby certify that I have surveyed this
parcel and that the same is true and correct.
This parcel was surveyed in accordance with
the provisions of Chapter 4733-37 of the
Ohio Administrative Code.

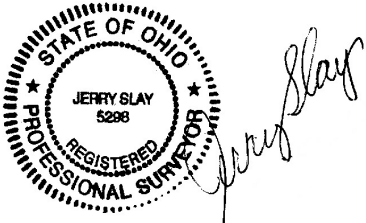

Jerry Slay, P.E. P.S.
Ohio Surveyor Number 5298

FILE NAME		
BUTTARI LAKE CO 8 26.TRV		
SCALE 20 Ft/In	DATE 8/25/26	DRAWN BY JES / WAS
JOB	REVISION 1/1	SHEET 1/1