BOUNDARY SURVEY OF PP# 14A-015-0-00-036-0

BEING PART OF GREAT LOT No. 4, TRACT 4

VILLAGE OF FAIRPORT HARBOR – COUNTY OF LAKE – STATE OF OHIO

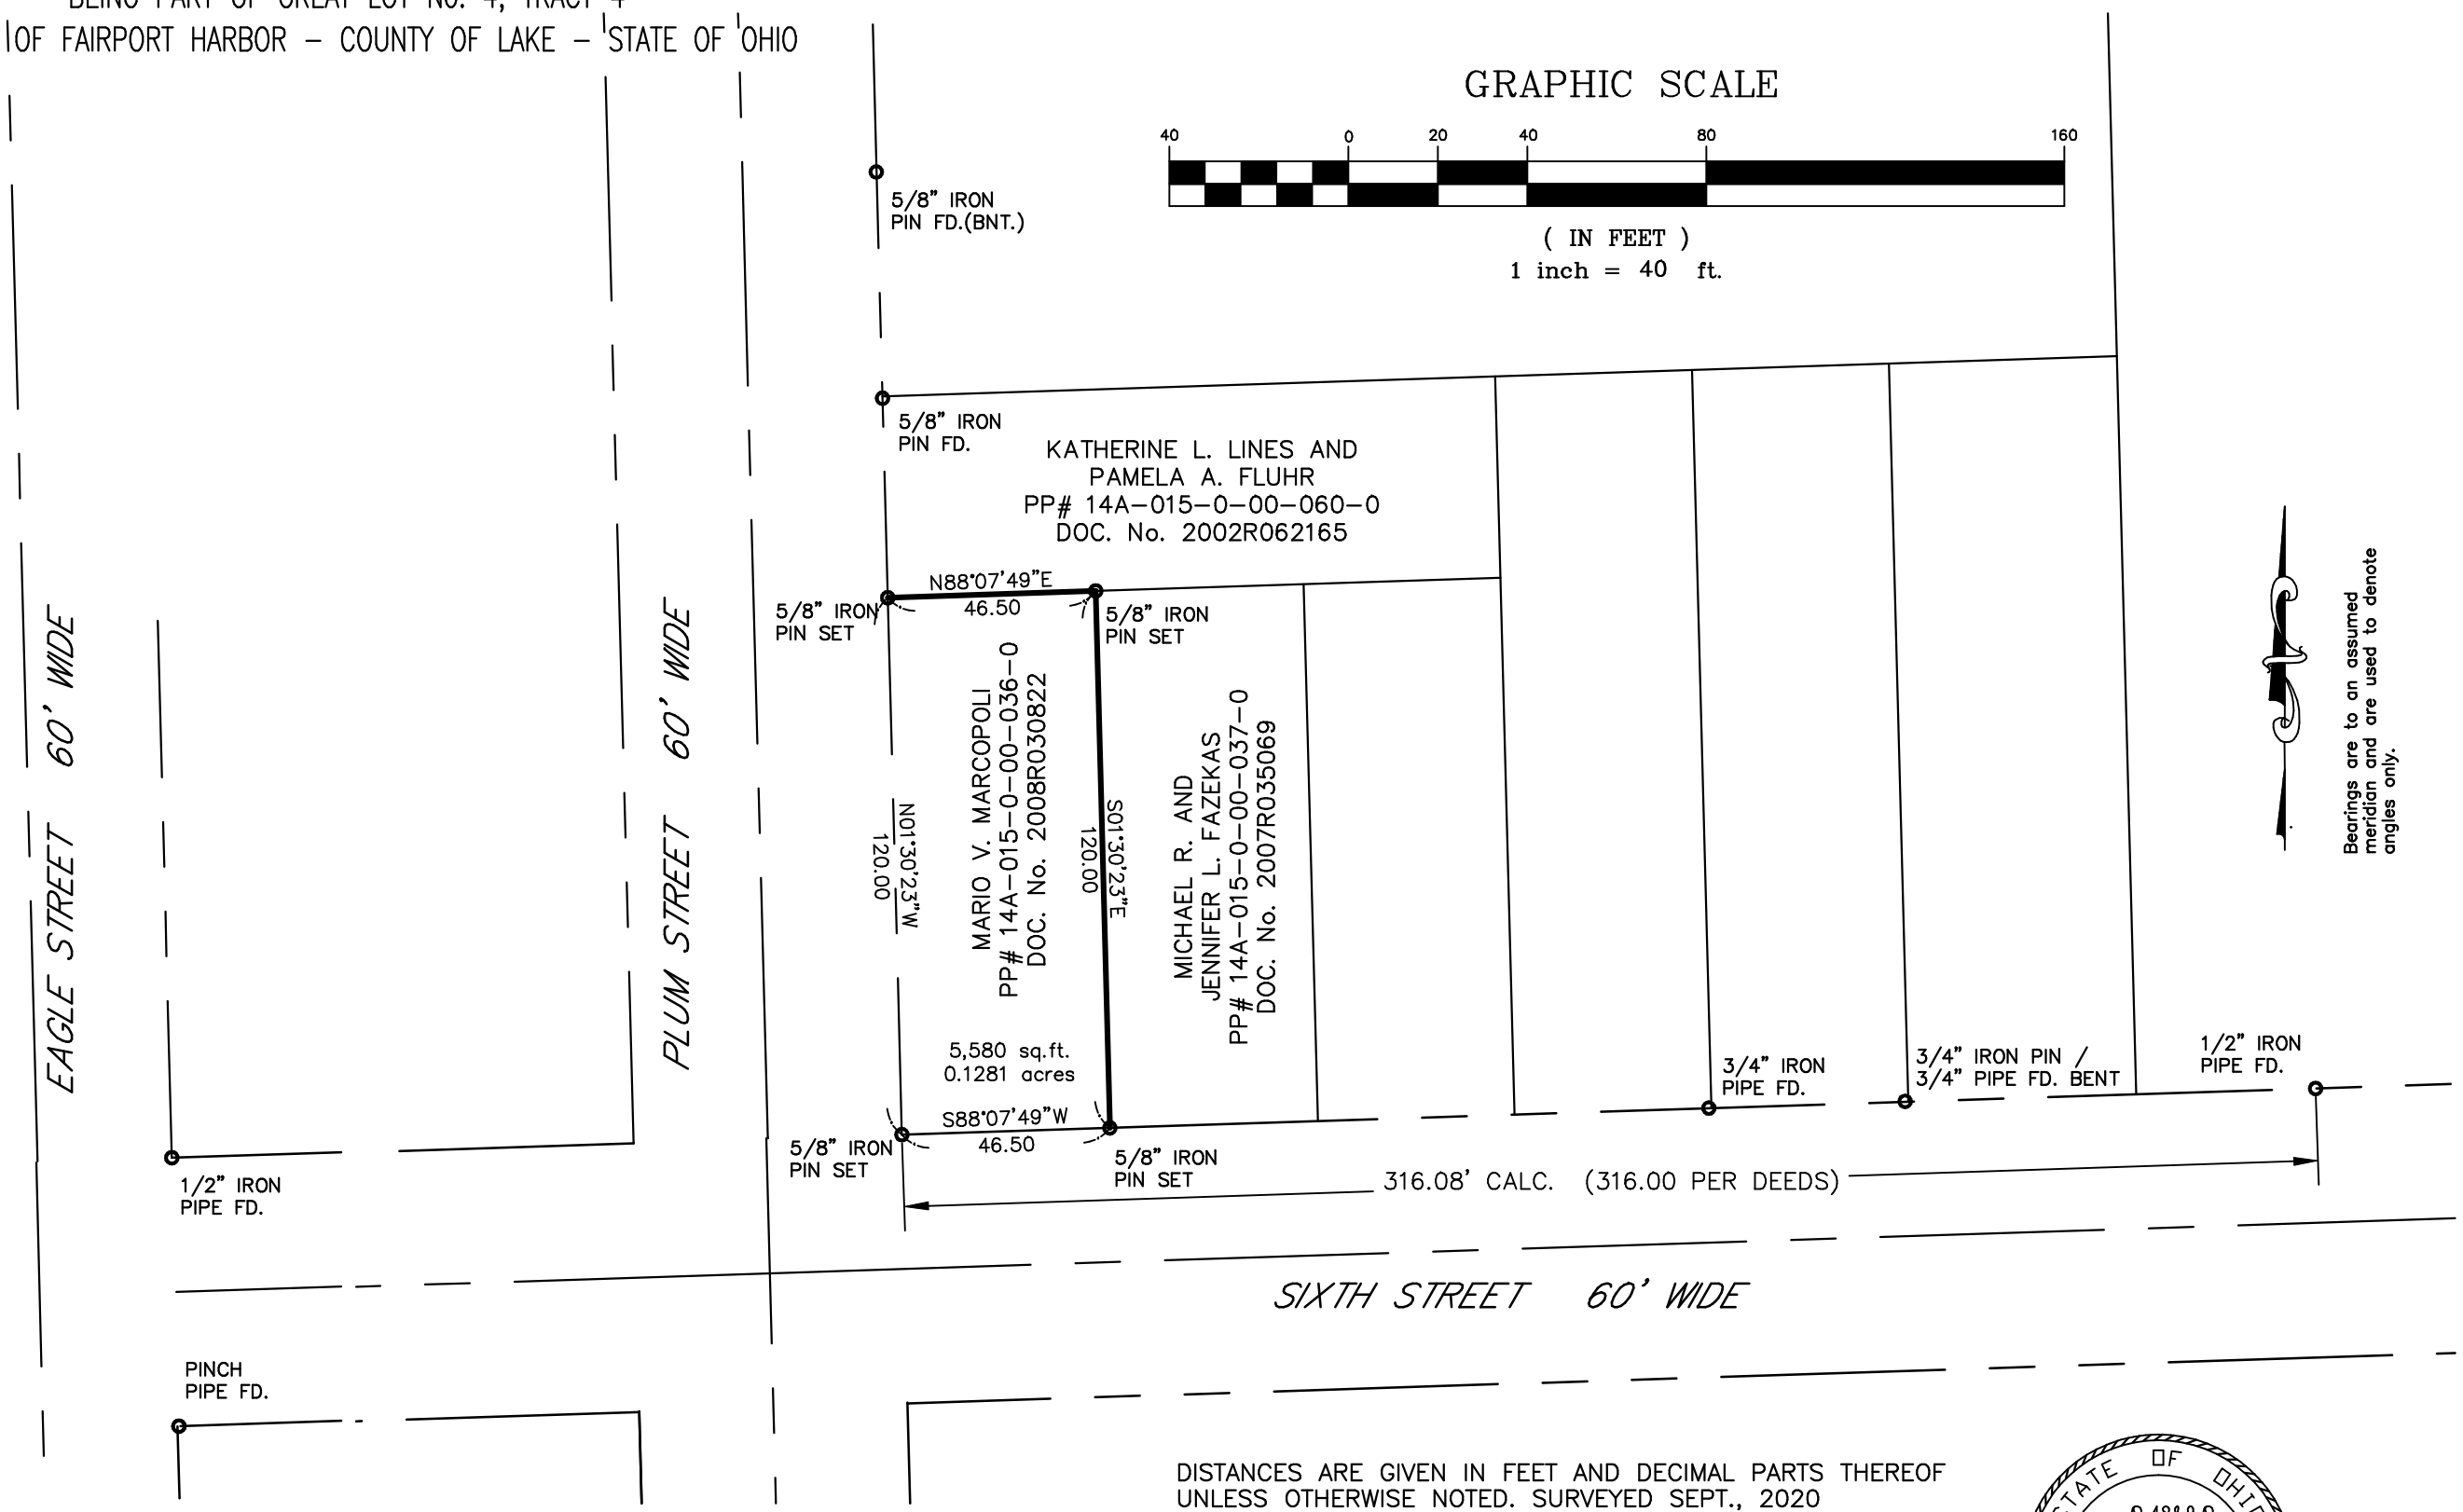

DISTANCES ARE GIVEN IN FEET AND DECIMAL PARTS THEREOF UNLESS OTHERWISE NOTED. SURVEYED SEPT., 2020
THIS PLAT WAS PREPARED UNDER MY SUPERVISION AND IS CORRECT TO THE BEST OF MY KNOWLEDGE AND BELIEF AND IN ACCORDANCE WITH THE PROVISIONS OF CHAPTER 4733-37 OF THE OHIO ADMINISTRATIVE CODE.

STATE OF OHIO
DAVID A. RAPP
7597
REGISTERED PROFESSIONAL SURVEYOR

David A. Rapp 9/10/20
DAVID A. RAPP P.S. No. 7597

DAVID RAPP SERVICES
dave@usaeq.com
(440) 983-1607

SOURCES:
DEEDS AND PLATS AS NOTED

ALL IRON PINS SET ARE 5/8" (30" OF LENGTH) AND ARE IDENTIFIED BY A PLASTIC CAP BEARING THE IMPRINT "7597".

40133