100 Center Street, Suite 150
Chardon, OH 44024

AAA Land Surveying, Inc.

PH: (440) 286-2393
FX: (440) 286-2394
AAAlandsurveying@hotmail.com

MADE FOR AND AT THE INSTANCE OF

C. & S. Investing

PROPERTY INFORMATION

ADDRESS: 612 New Fourth Street, Fairport Harbor
SUBDIVISION: N.A.
RECORDED DEED: Instrument #2002R062110
LOT No. 3, Tract 4

COUNTY OF Lake
P.P. No. 14A-019A-00-020-0
OCCUPIED BY: Vacant
NEW WORK: –
STREET IMP: –

Boundary Survey

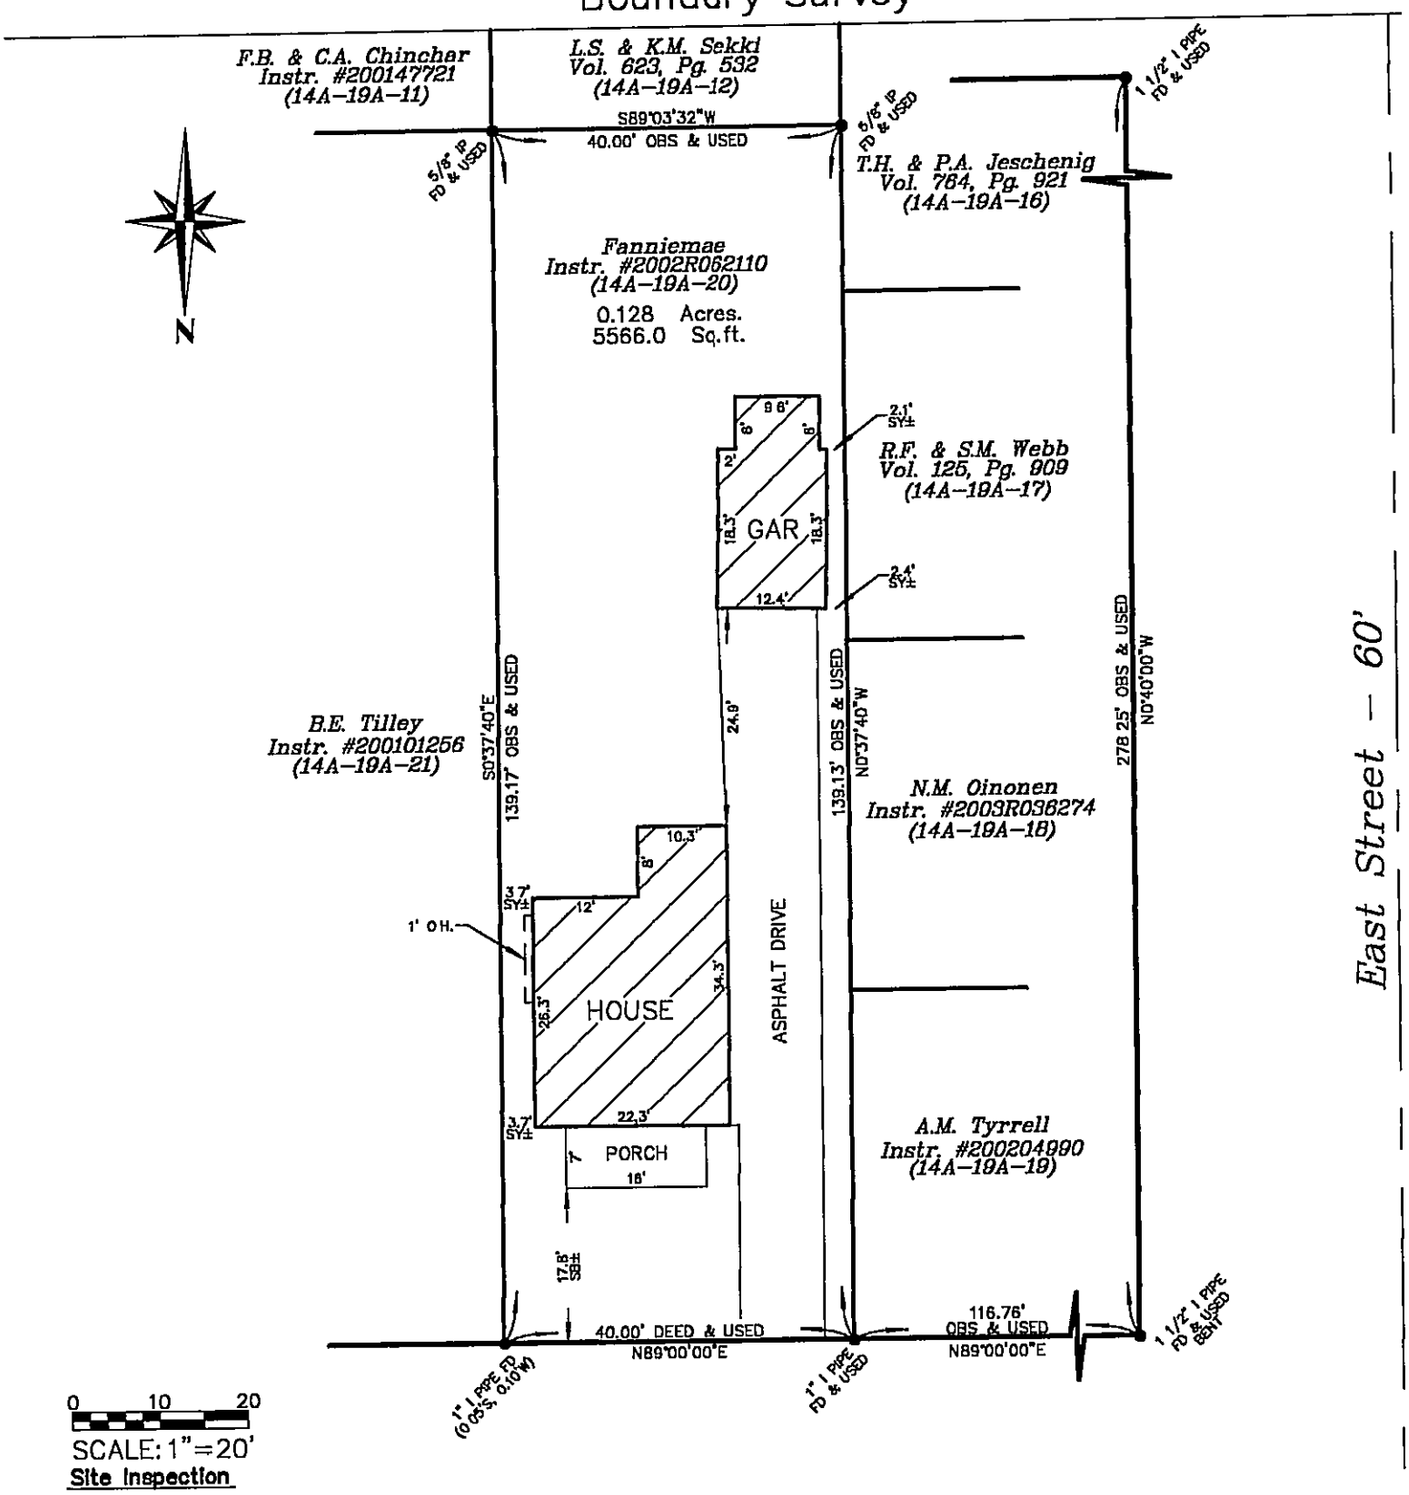

Site Inspection

STORIES: 2
ROOF: Asphalt
GARAGE: 1 Car Detached
DATE SURVEYED: 3-15-04

New Fourth Street – 50'

Copyright 2004 AAA Land Surveying, Inc

This Site Plan Survey has been prepared in accordance with Chapter 4733-37, Ohio Administrative Code for Minimum Standards for Boundary Surveys as adopted 2-15-90. This survey was performed under my supervision, and is believed to be correct and accurate to the best of my knowledge.

ENCROACHMENTS: NONE APPARENT

STATE OF OHIO
KEITH B JONES
S-7794
REGISTERED
PROFESSIONAL SURVEYOR

Keith B. Jones – Reg. Surveyor No. 7794

JOB No. 04-014
Page: 1 of 1